

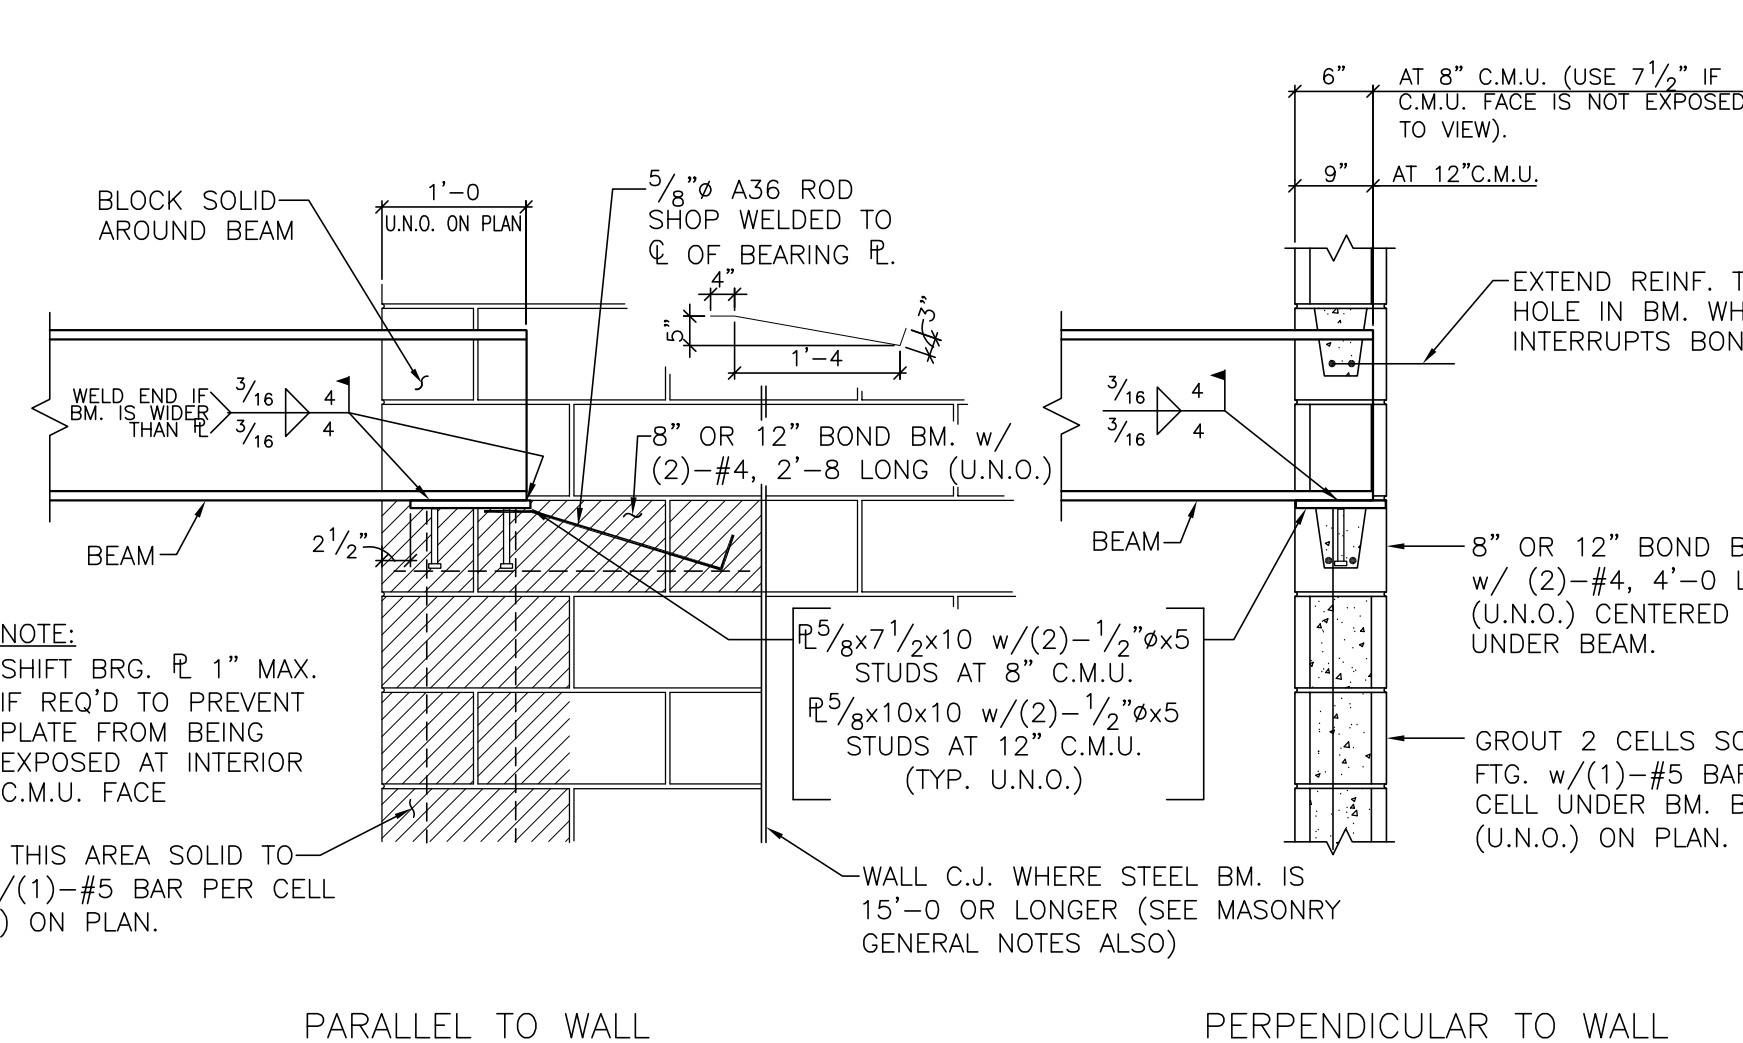
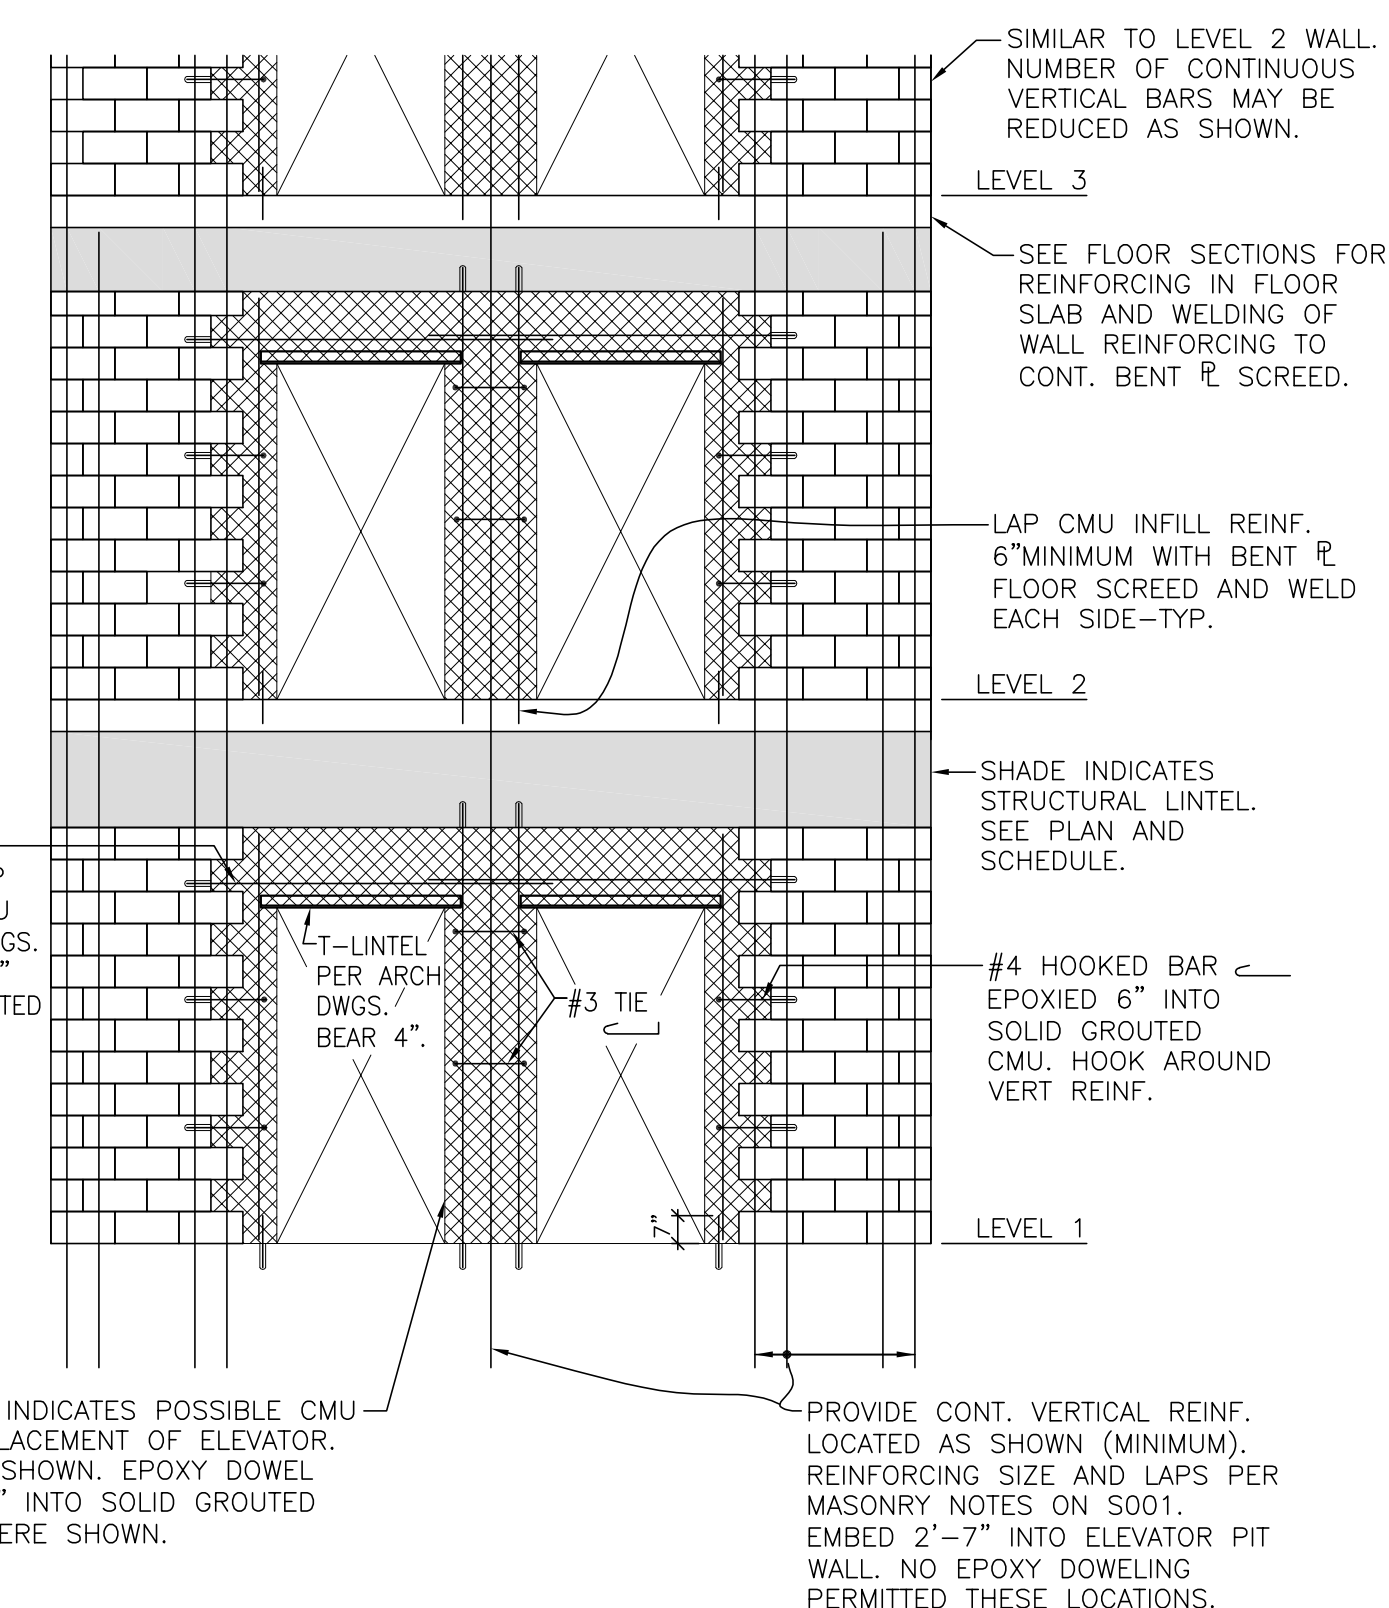
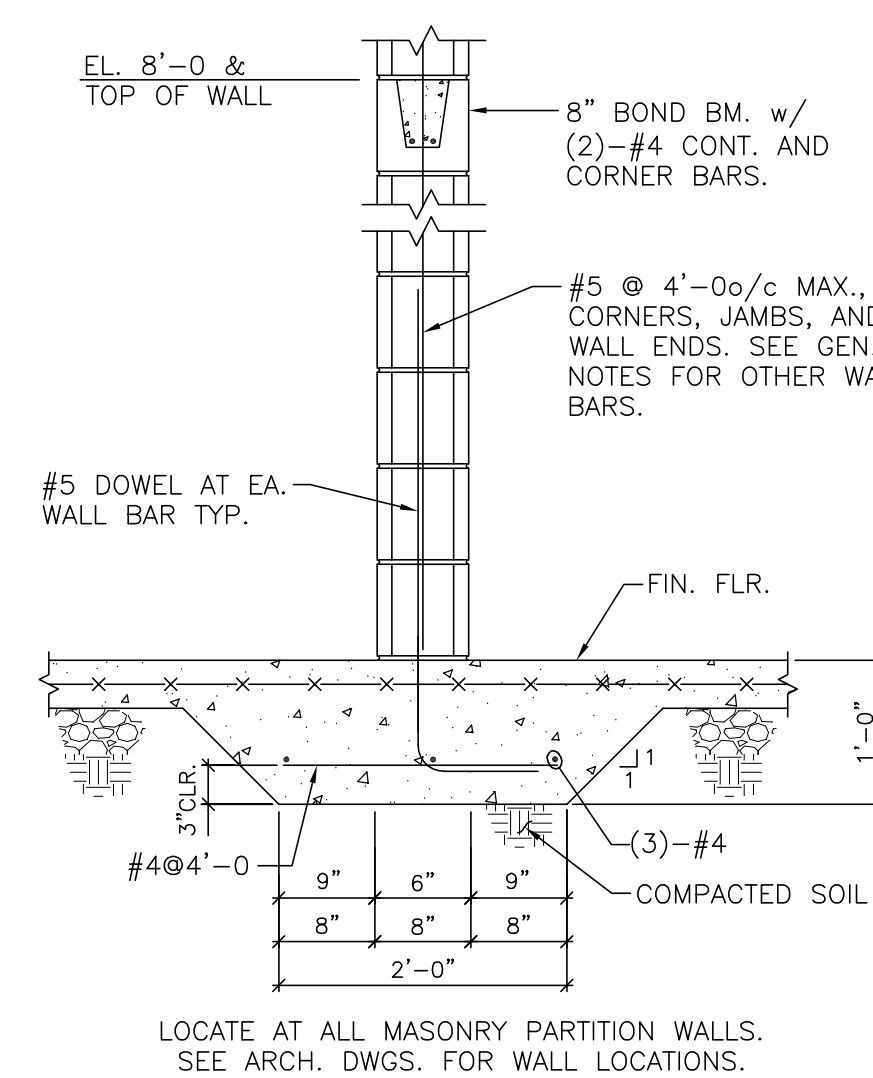
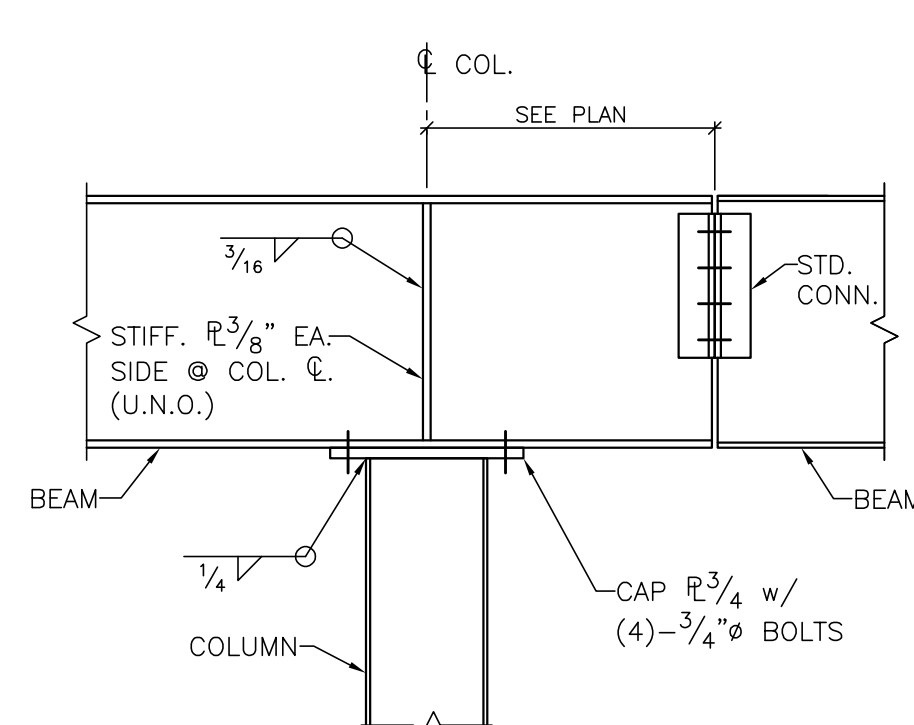
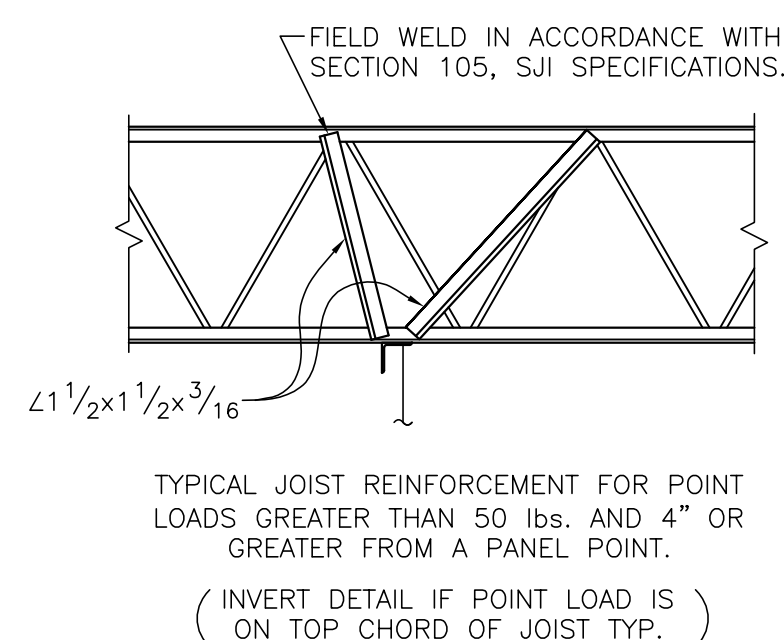
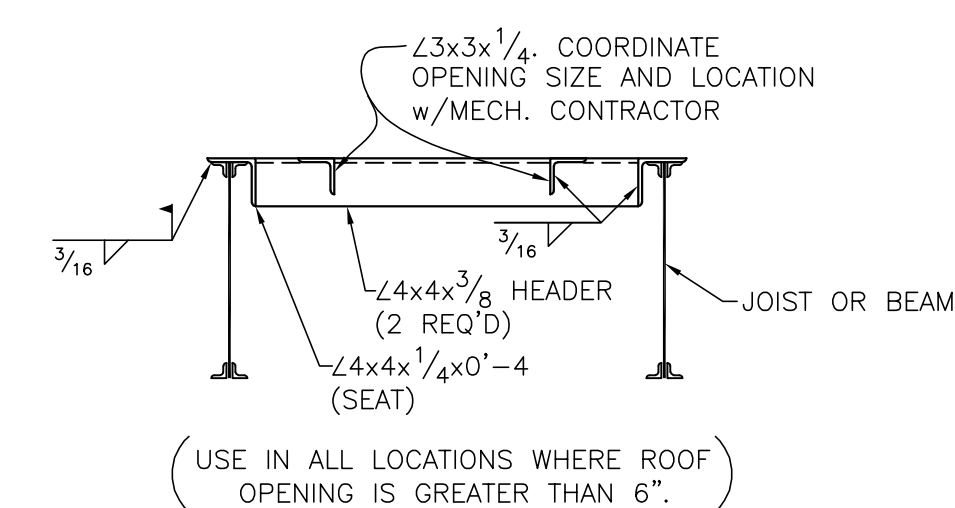
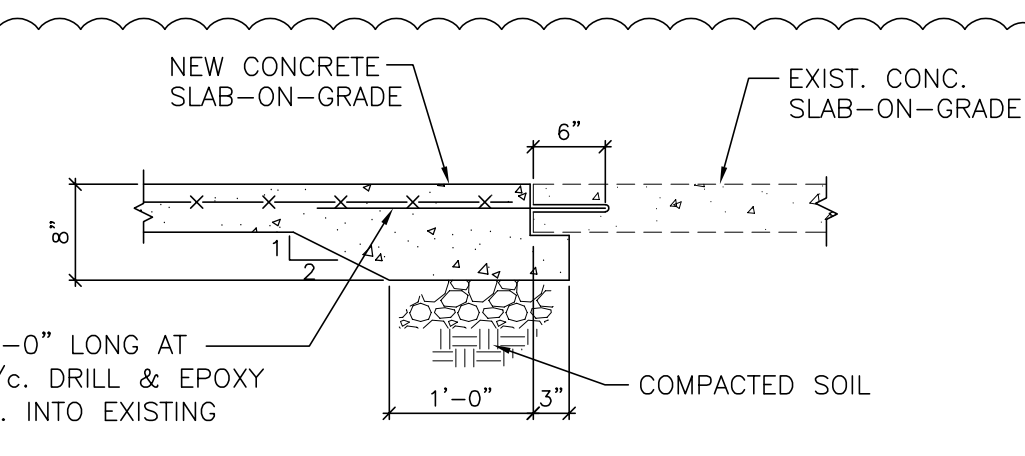
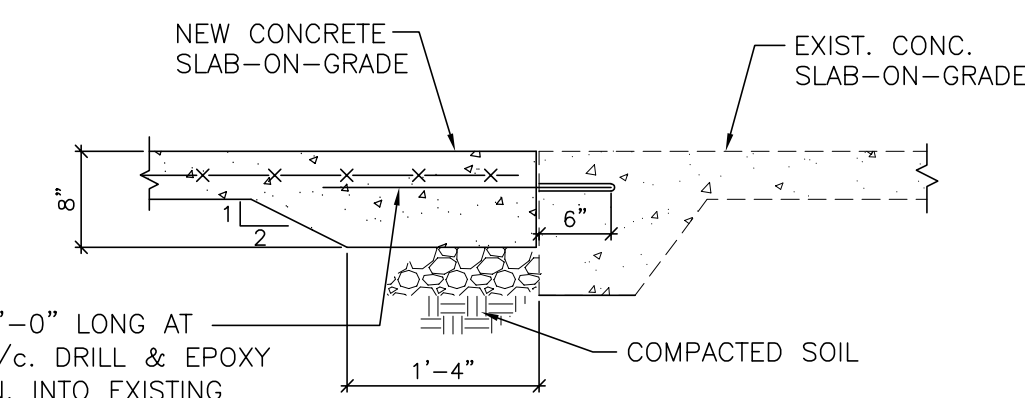
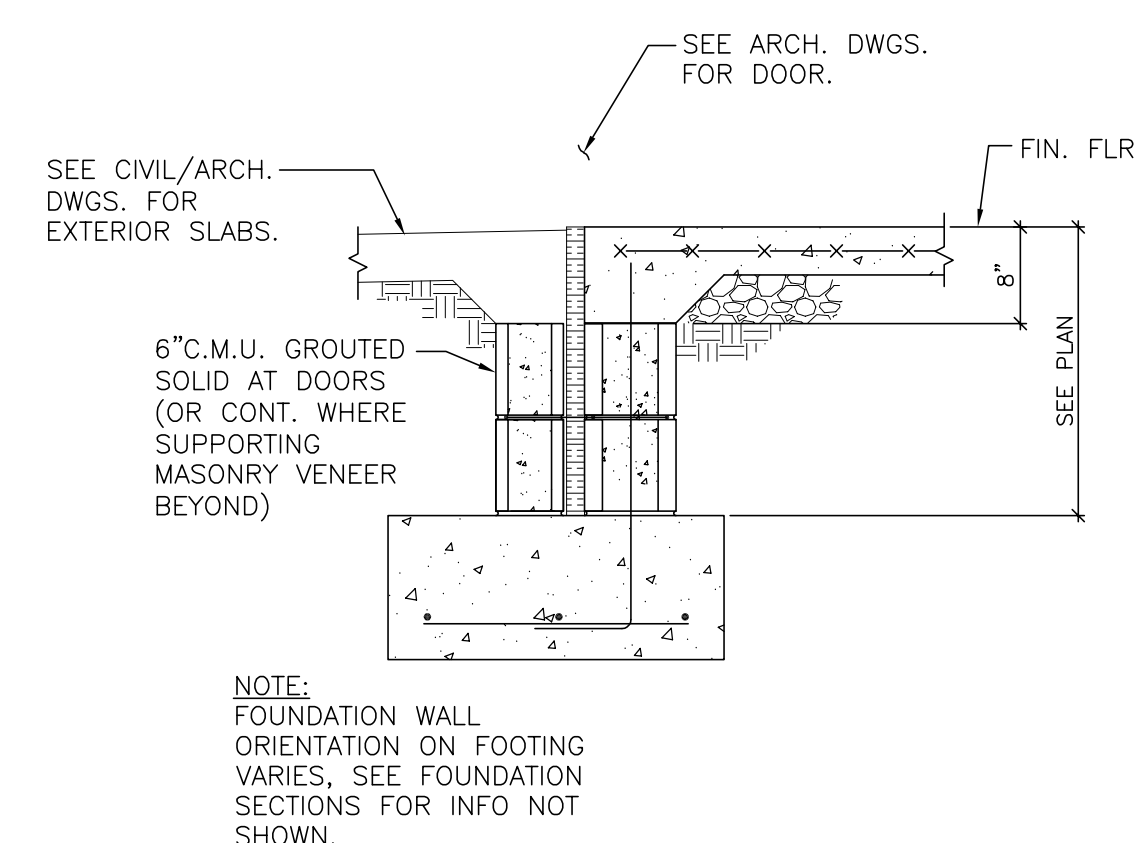
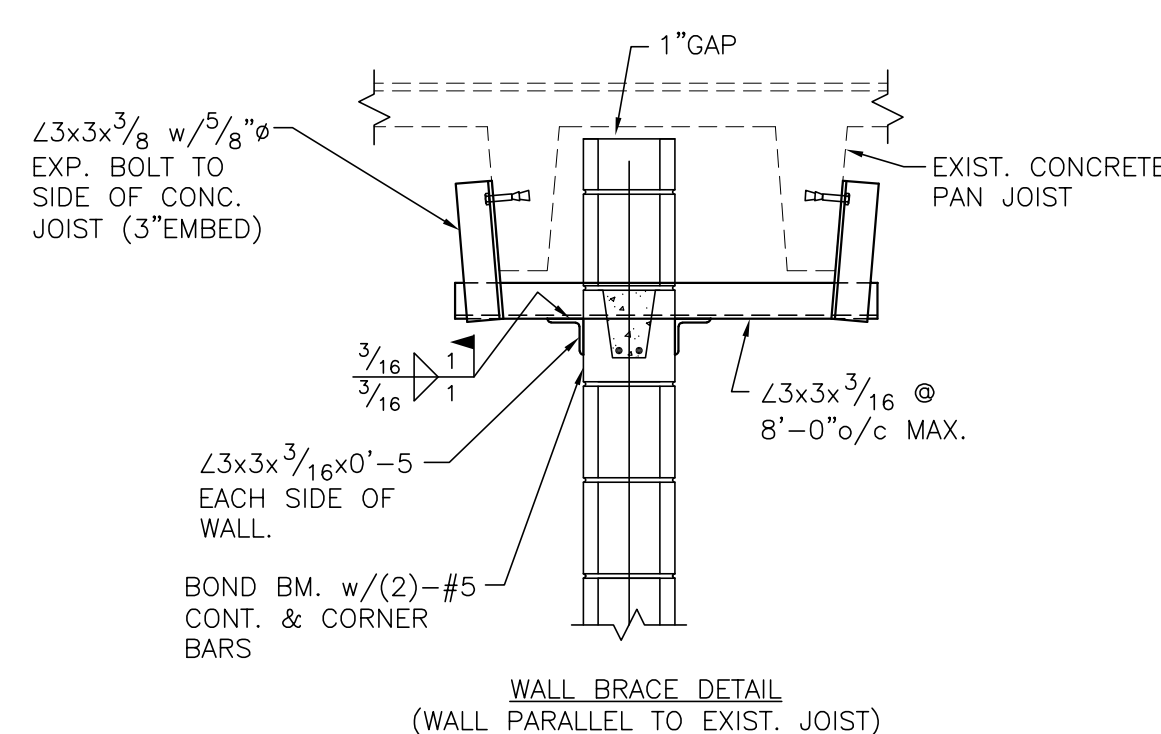
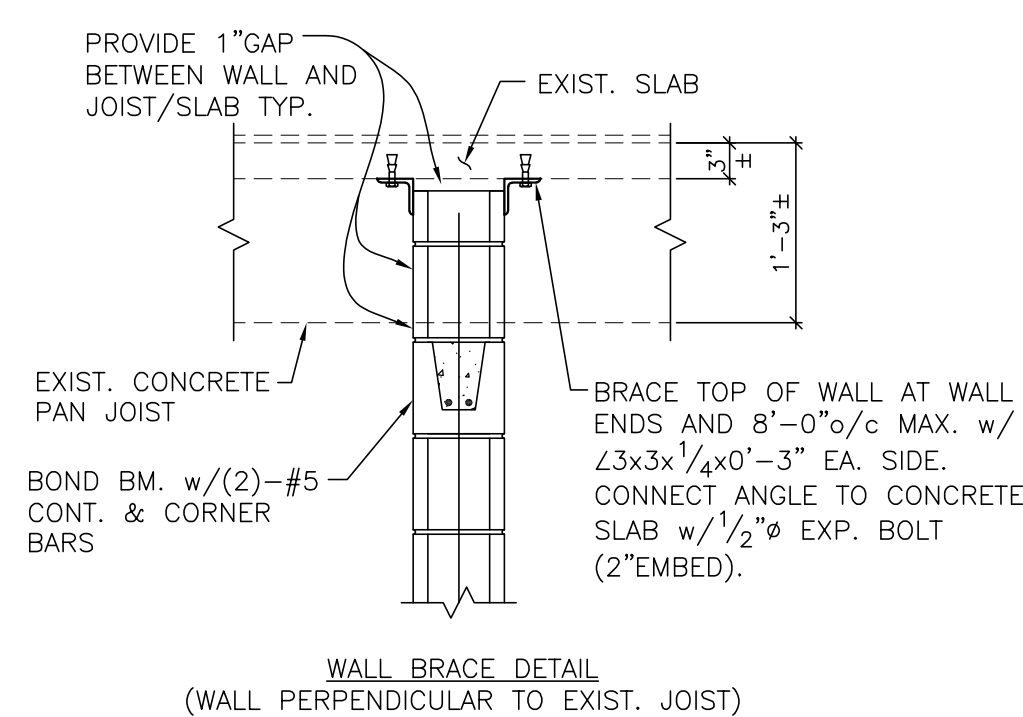
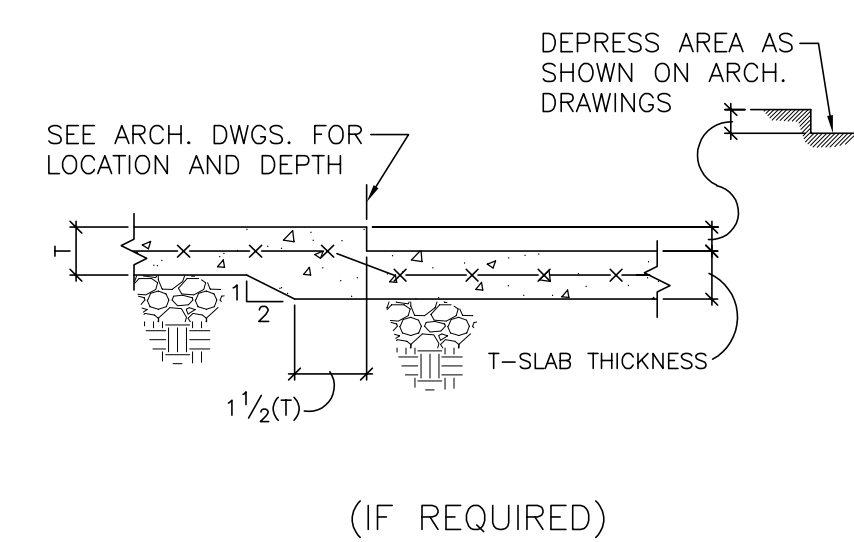
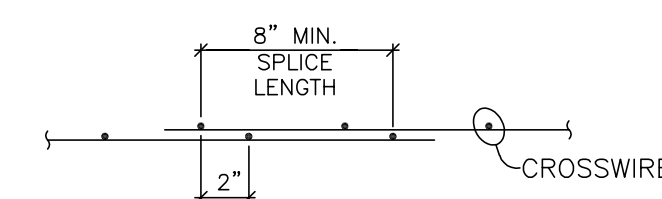
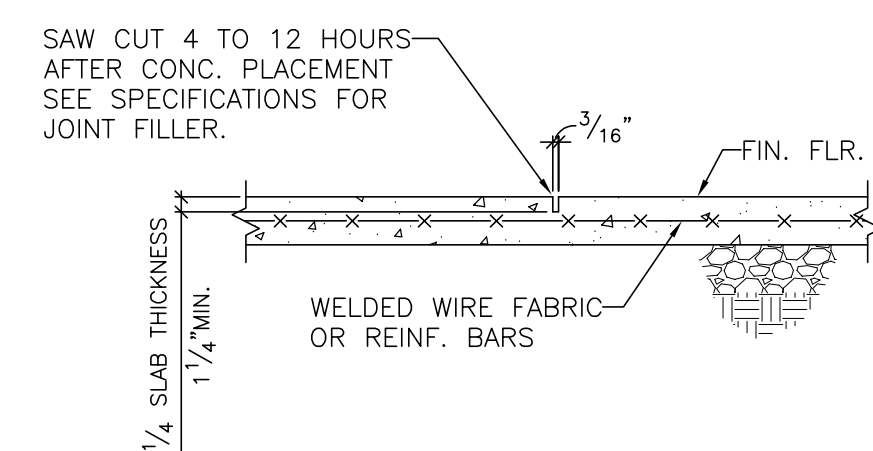
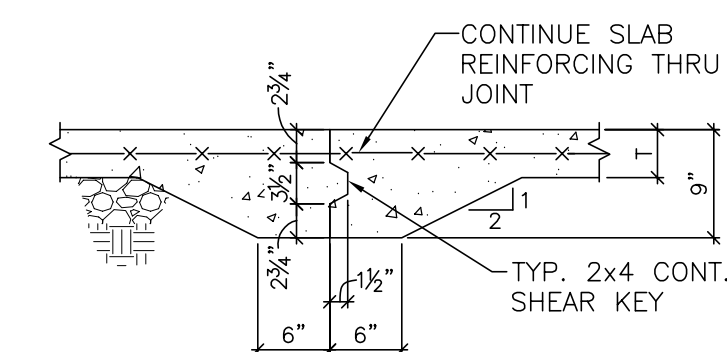
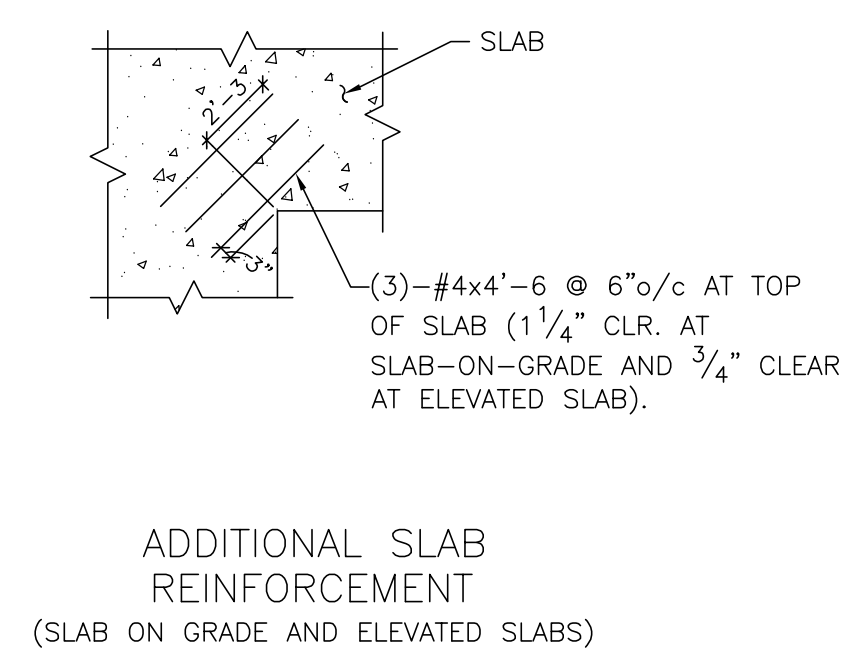
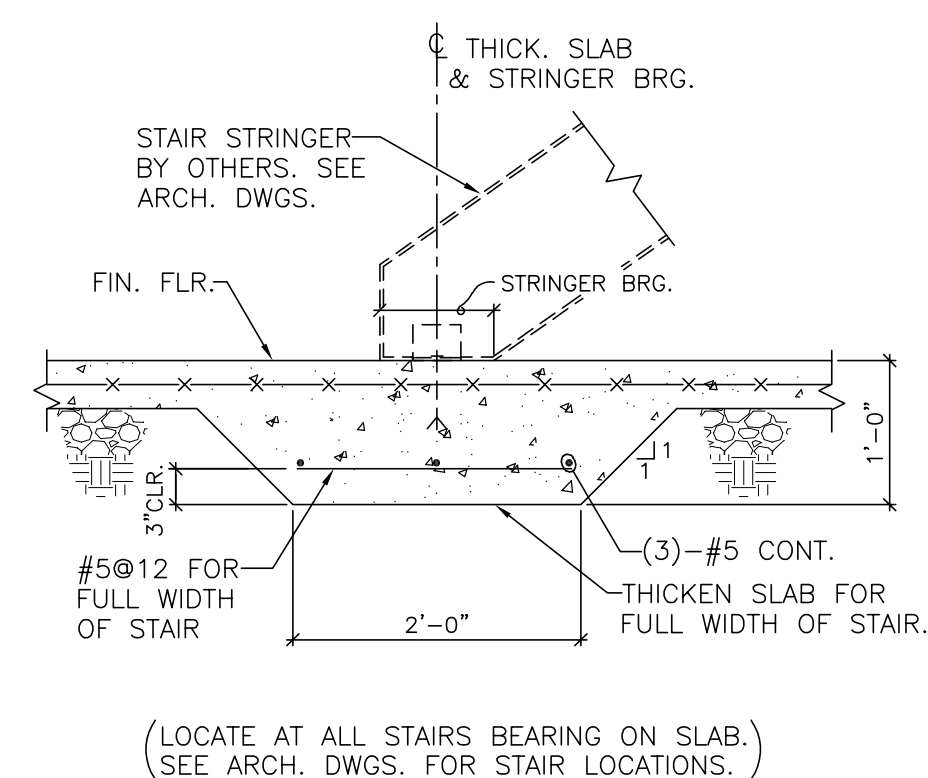
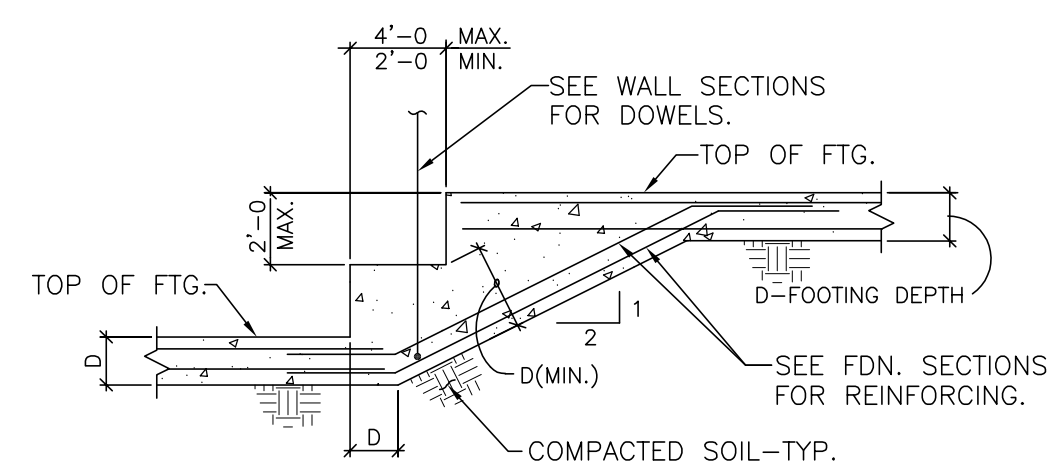


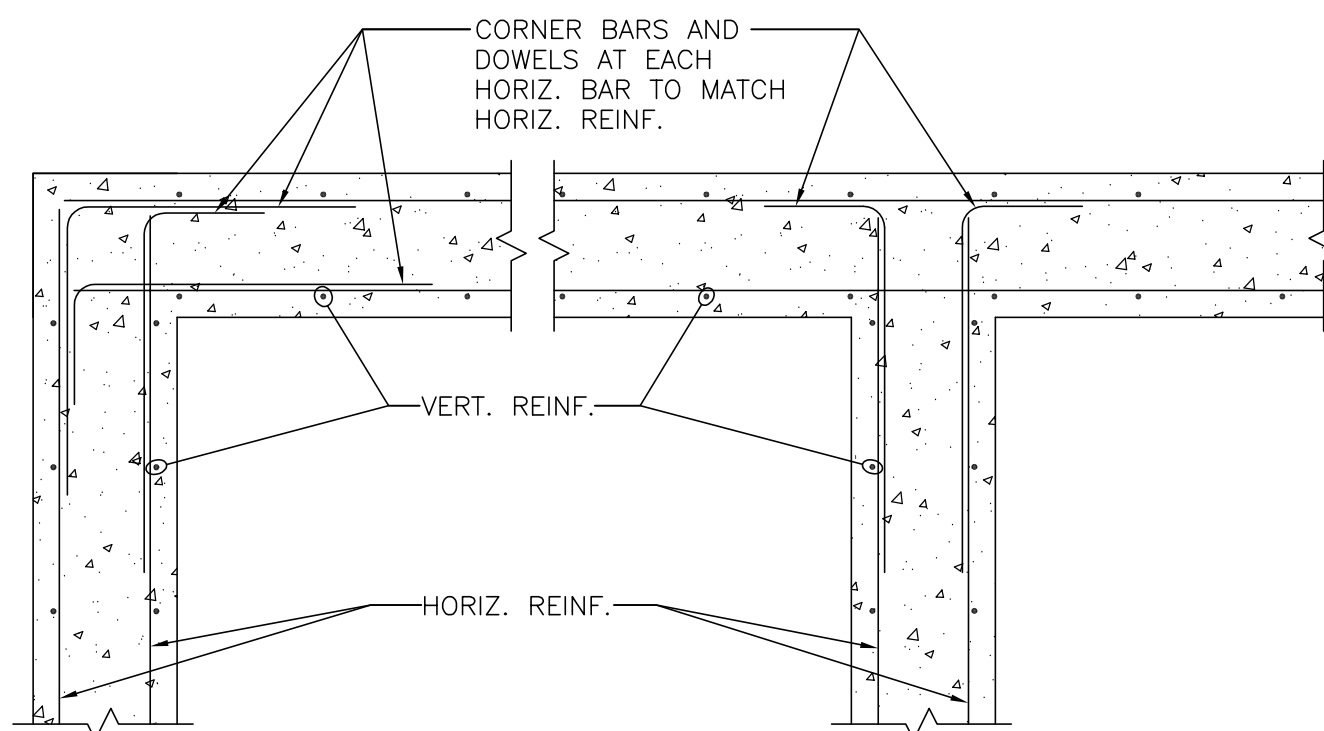

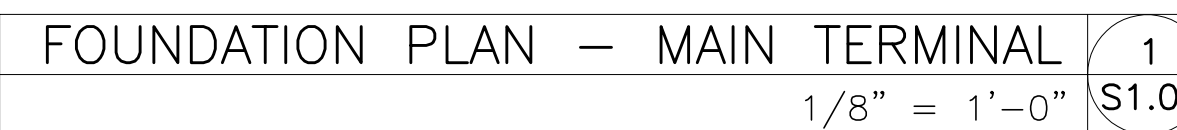



NEW SPREAD FOOTING SCHEDULE – MAIN TERMINAL	4
	\$1.01

PLAN LEGEND – MAIN TERMINAL	3 S1.0
-----------------------------	-----------


PLAN NOTES – MAIN TERMINAL	2
	S1.0

NEW CONSTRUCTION KEY PLAN
NO. SCALE

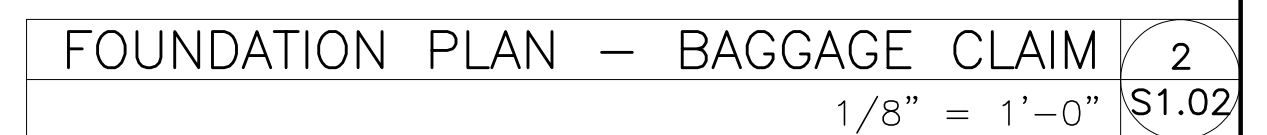

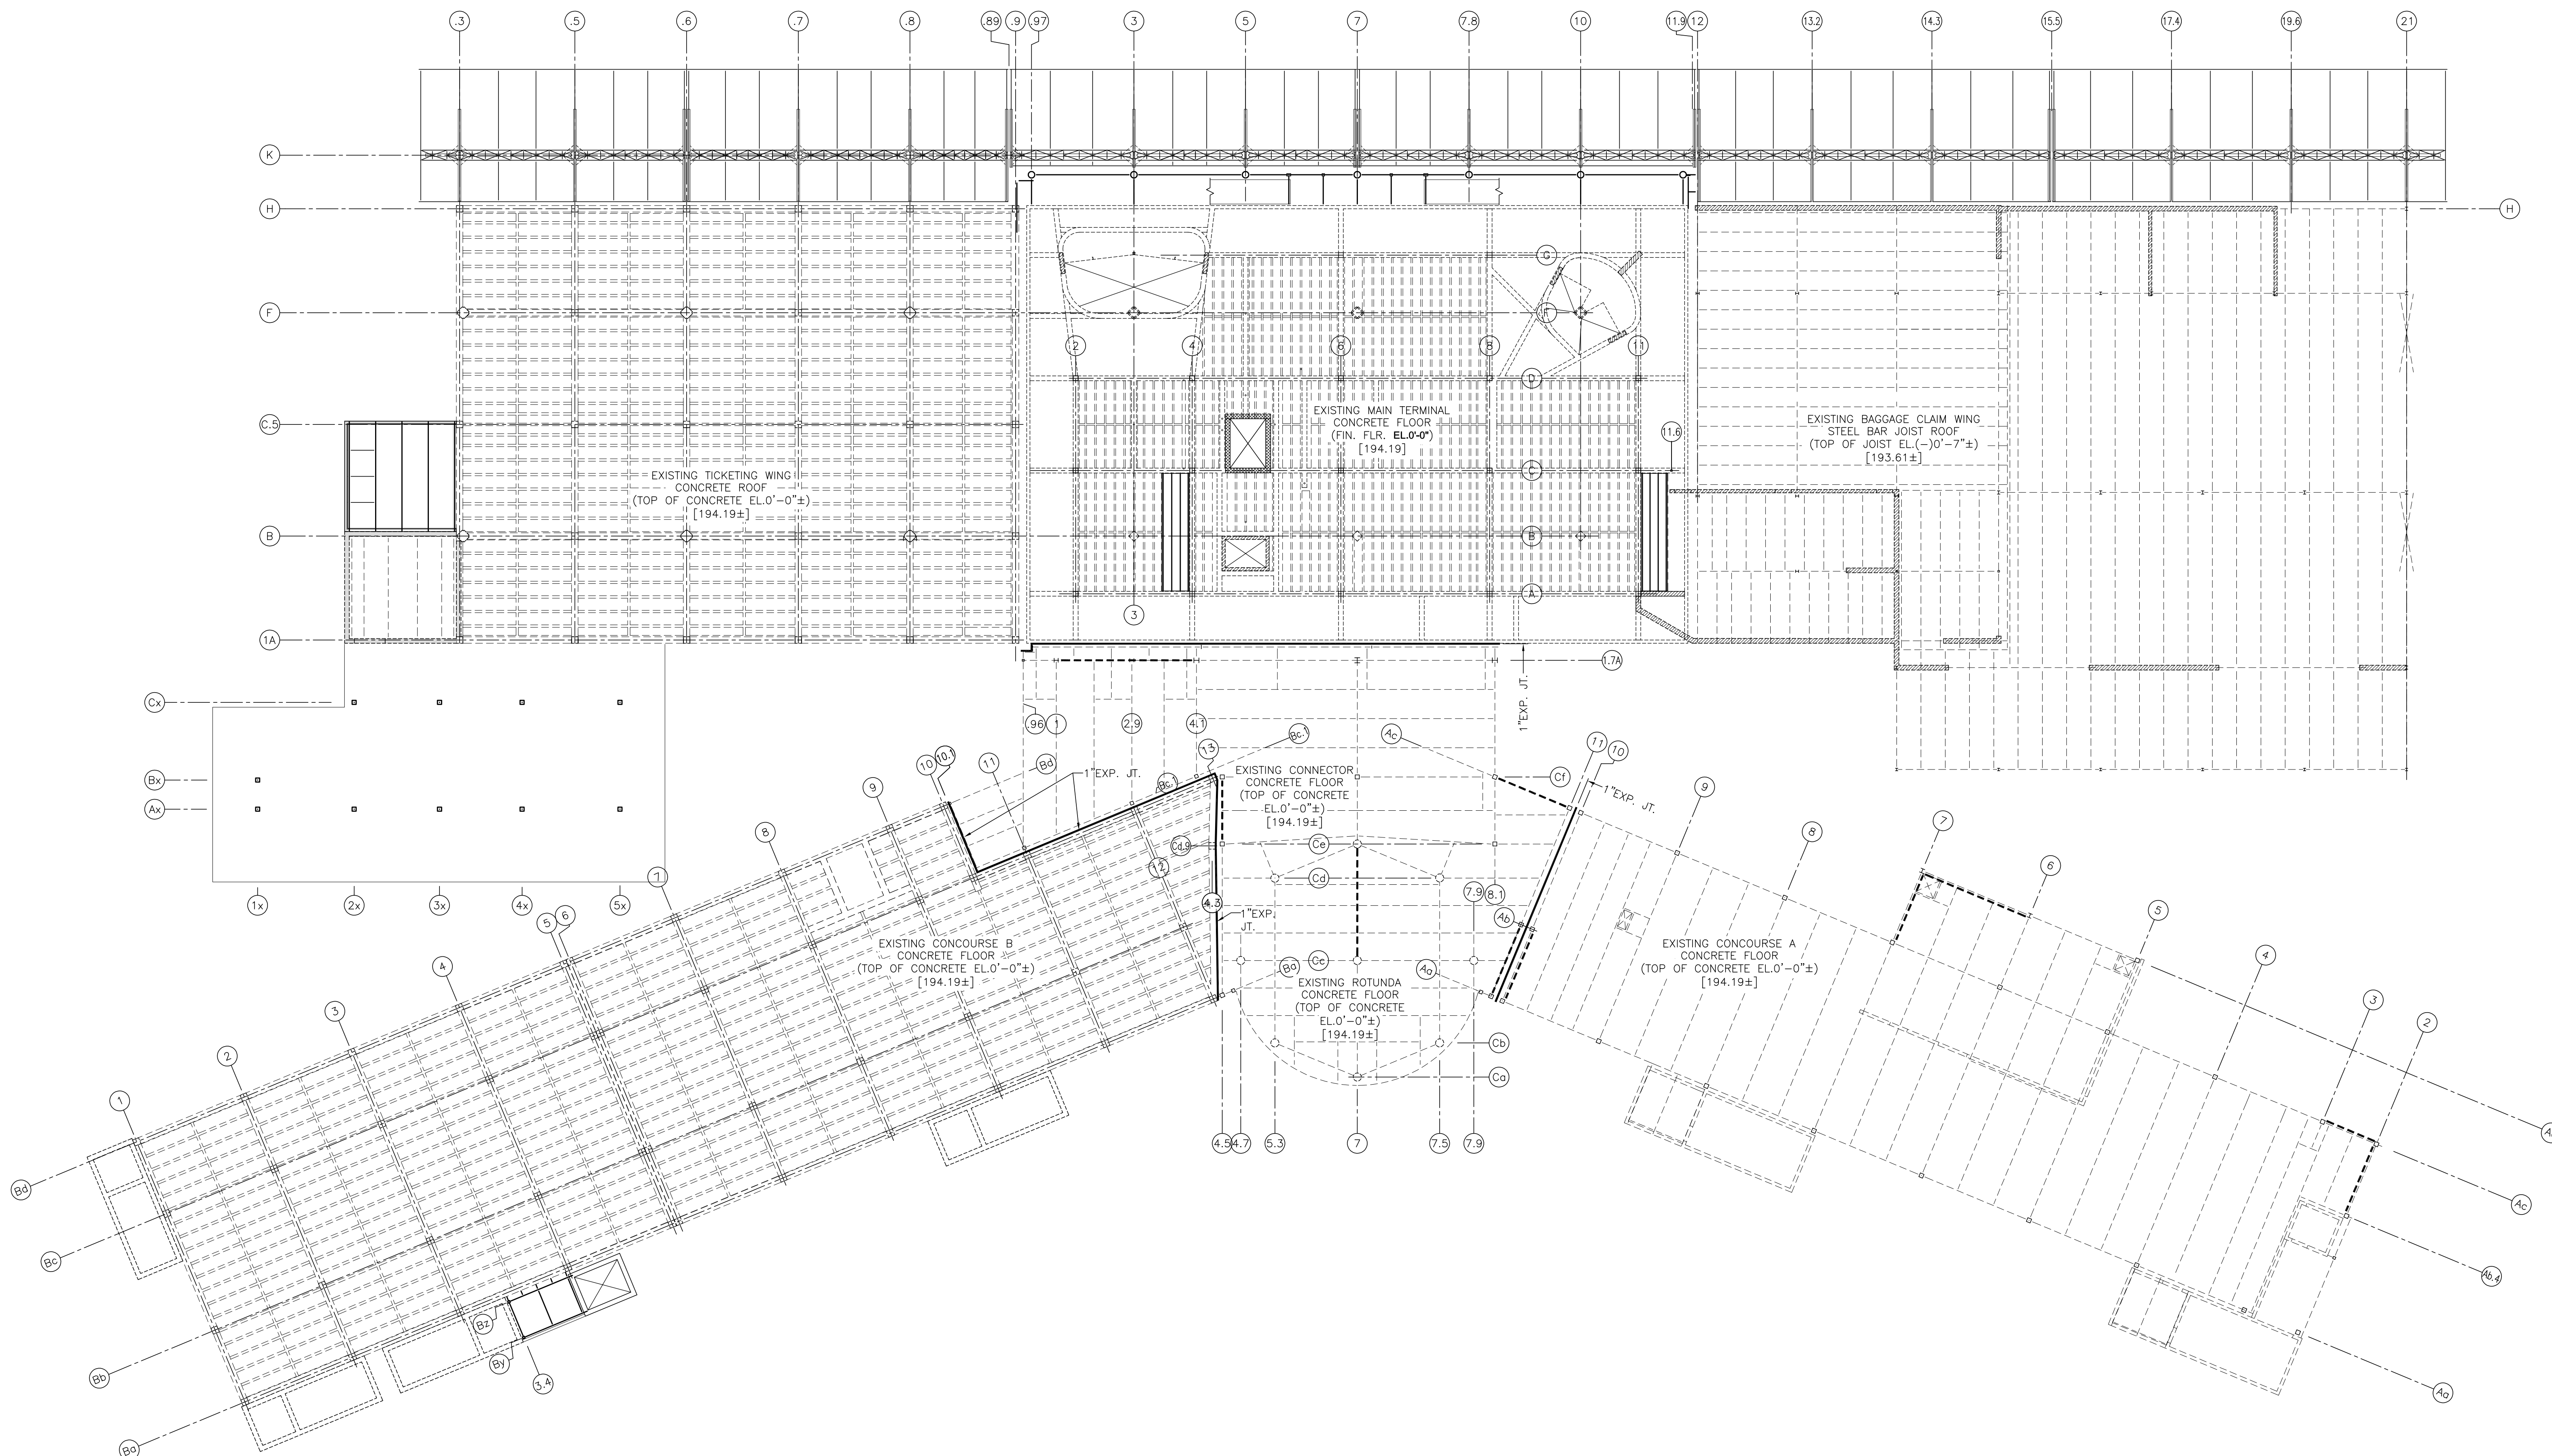

FLOOR & LOW ROOF FRAMING PLANS - OVERALL 2ND LEVEL
1/16" = 1'-0" 1/2.00

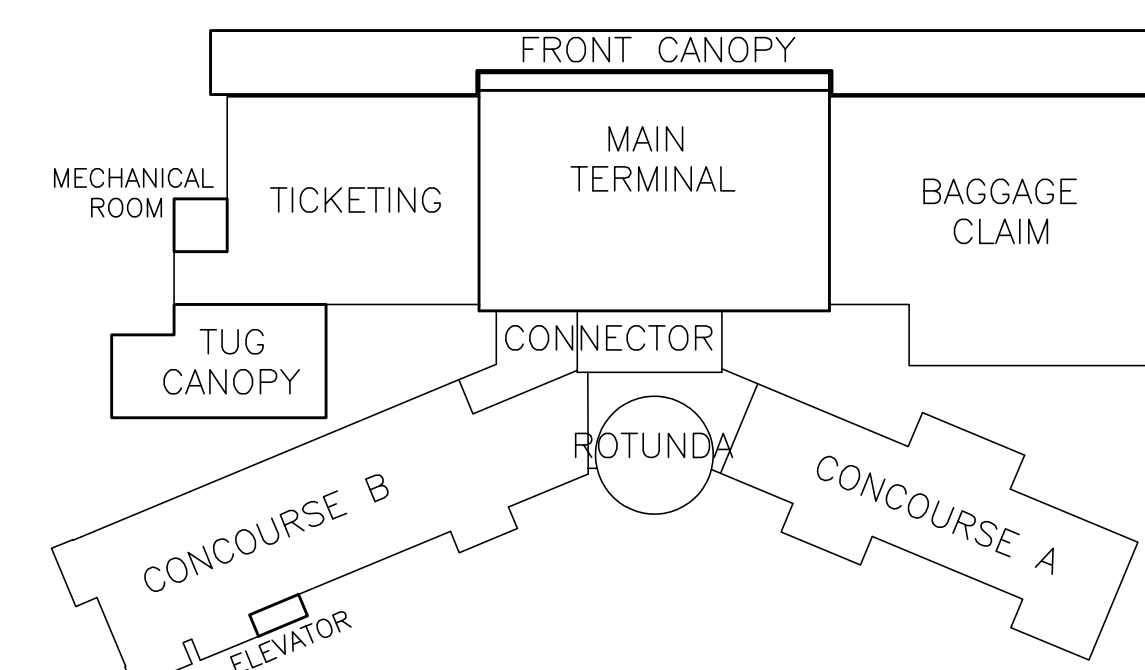




1	S2.0
---	------

(H) OR (L)	INDICATES HIGH OR LOW, RESPECTIVELY
(*)	TOP OF BEAM IN PLANE OF ROOF DEC

PLAN LEGEND	2
	\$2.01

KEY PLAN
NO SCALE

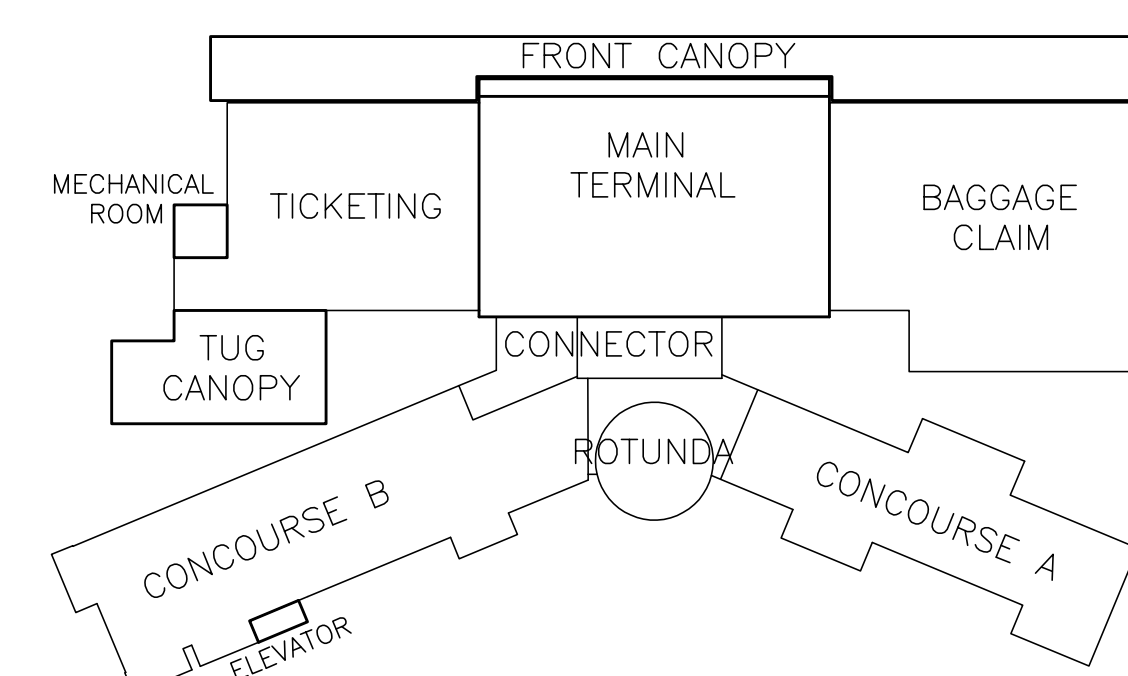





PLAN NOTES	4
NO SCALE	S2.02



S2.02

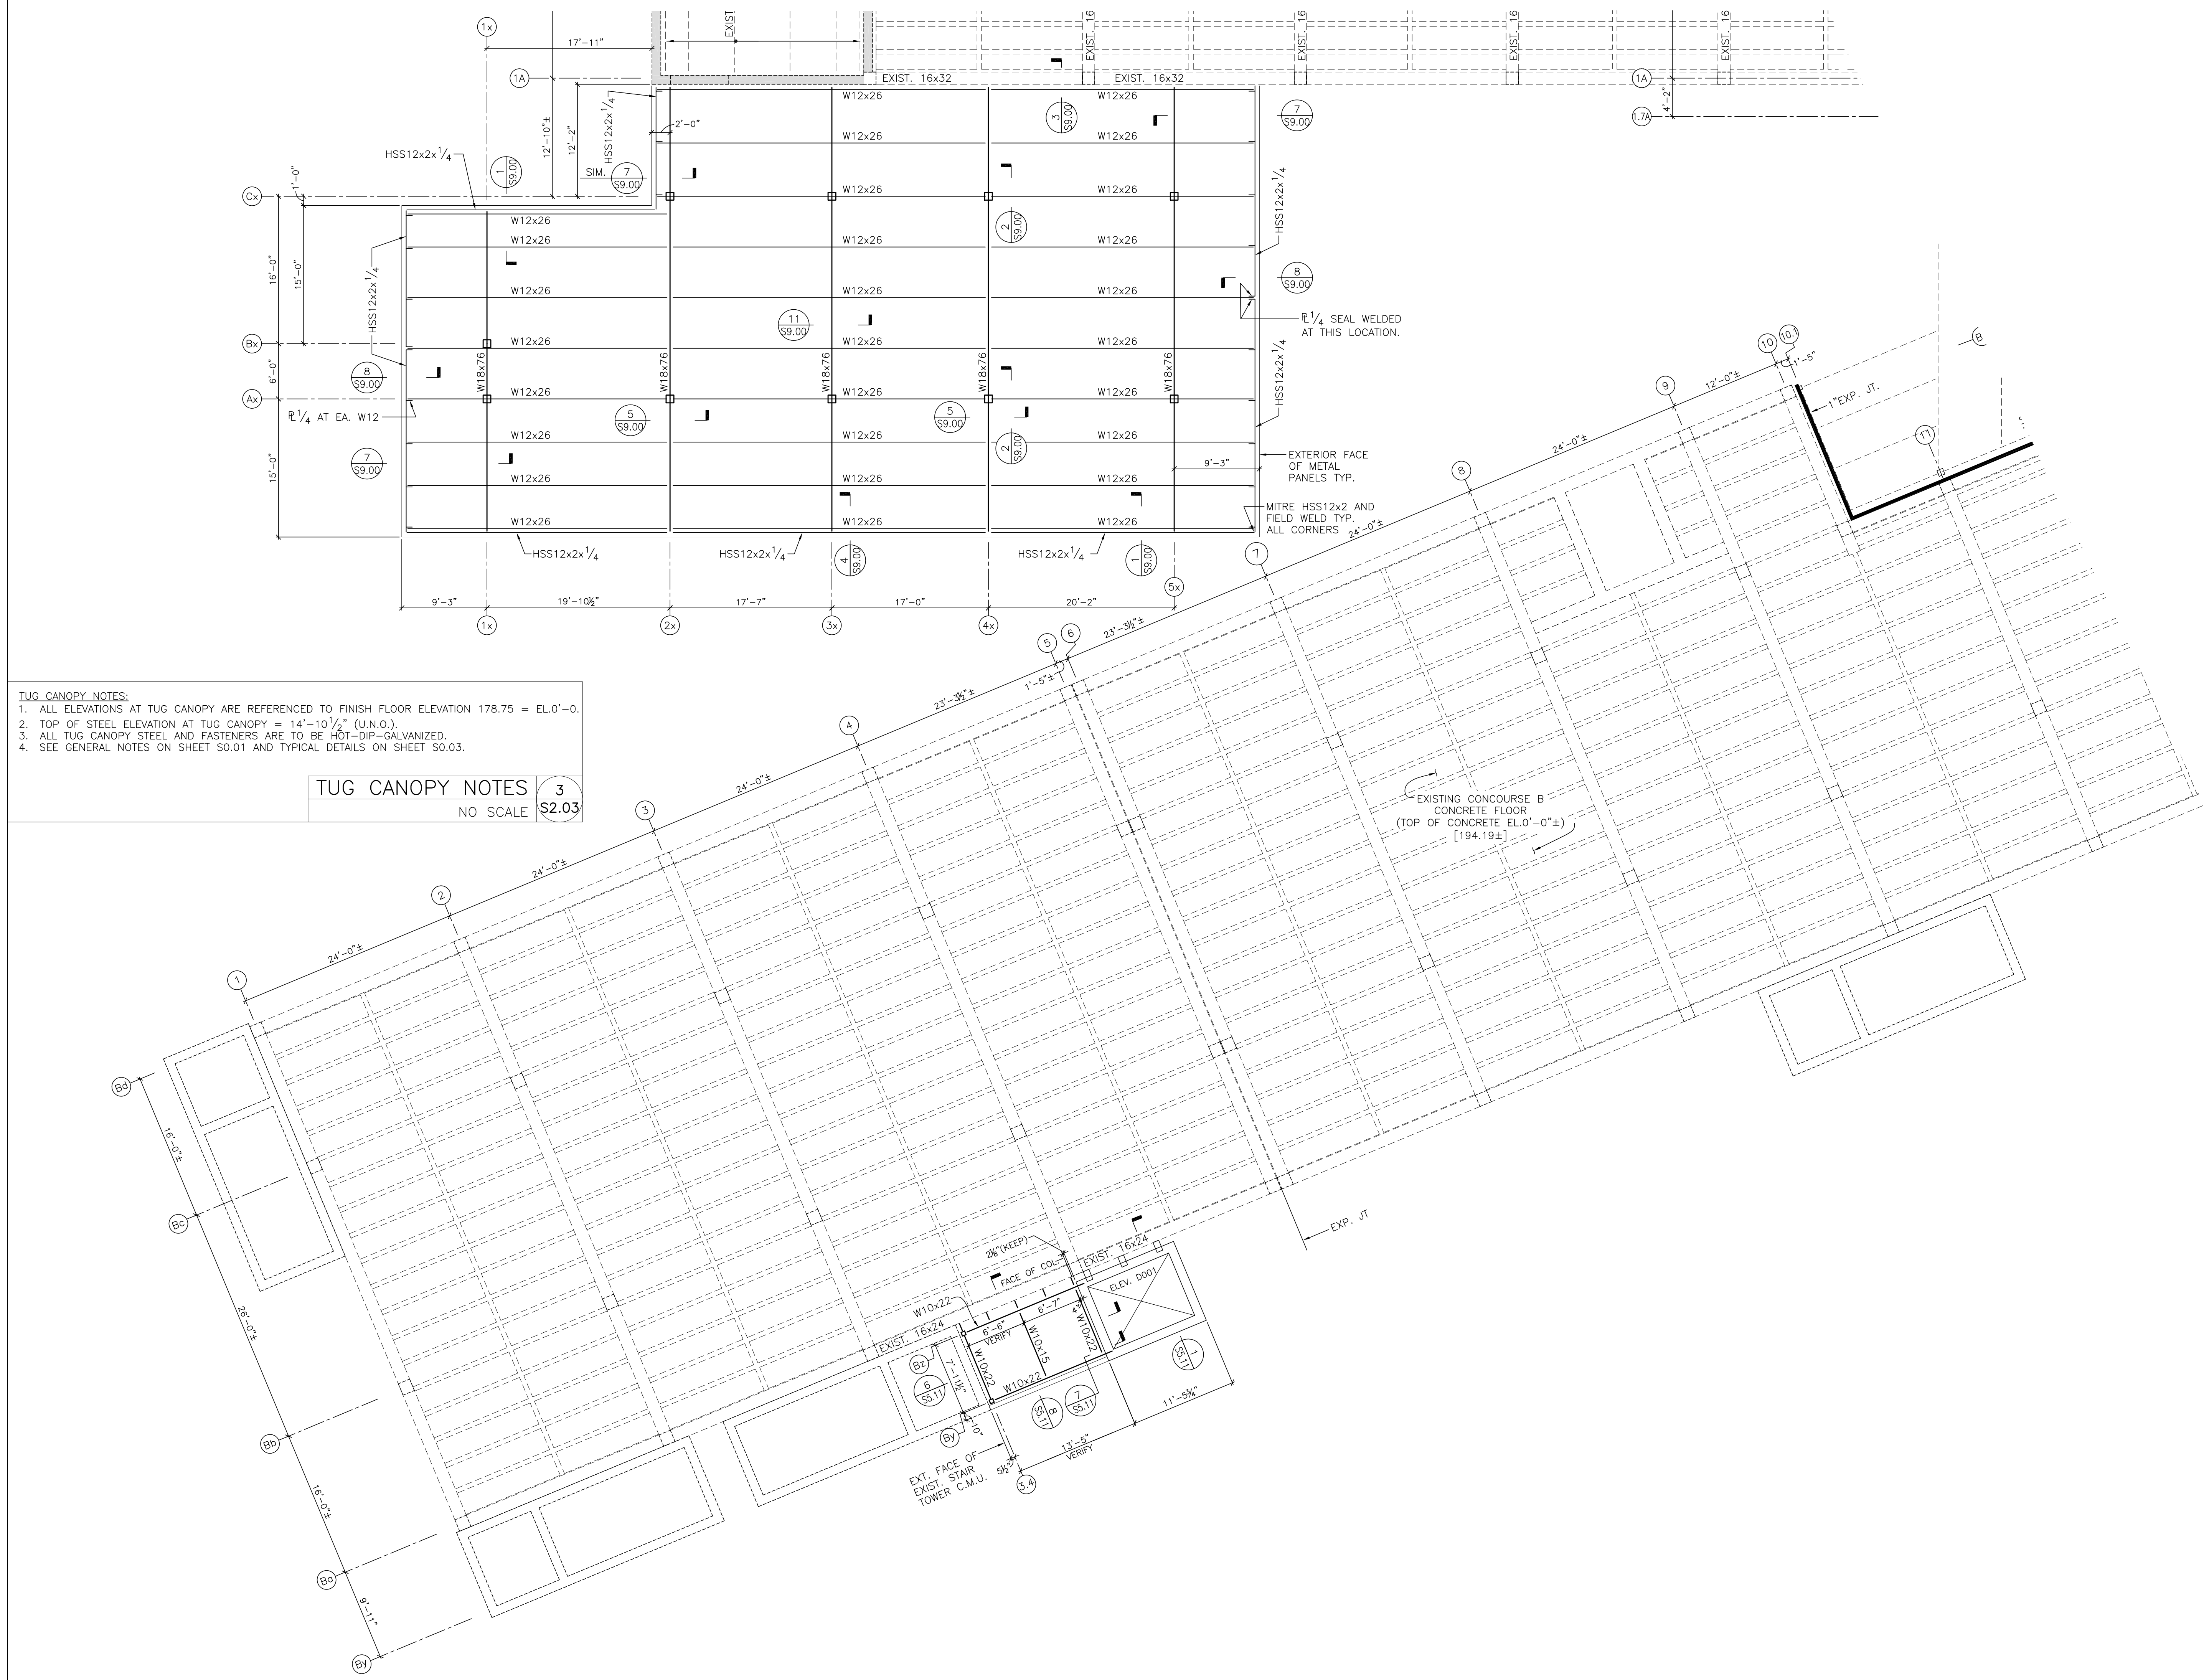


FLOOR FRAMING PLAN - CONCOURSE B **1**
1/8" = 1'-0" **S2.03**

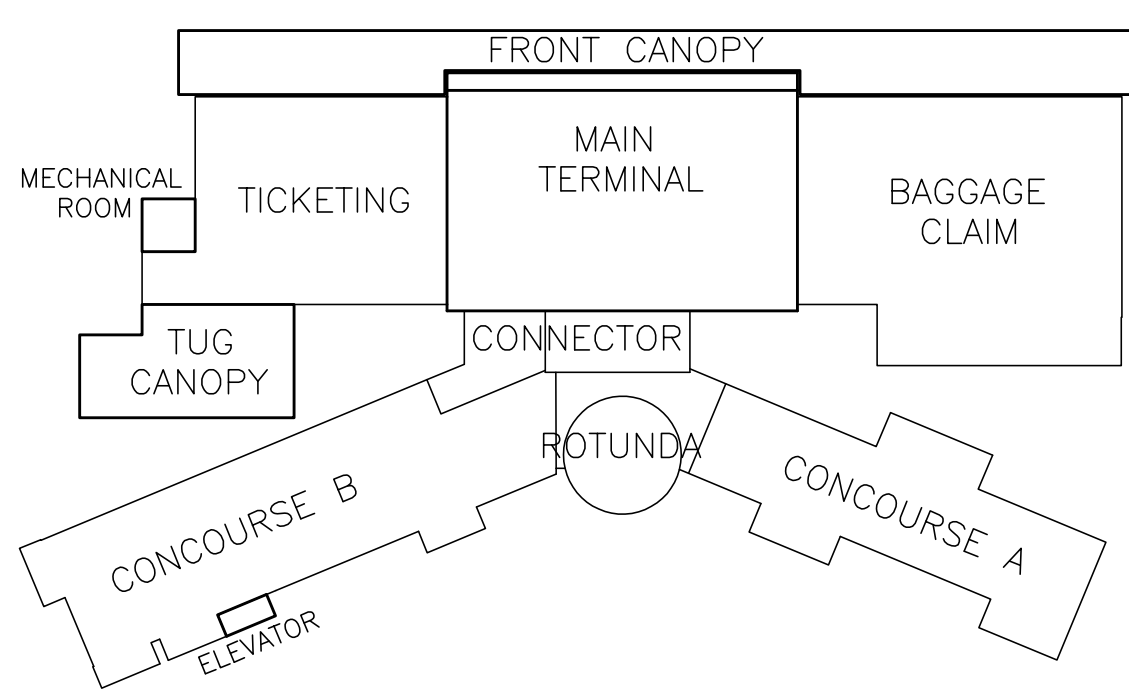



PLAN	NOTES	3
	NO SCALE	S3.01

PLAN LEGEND	2
	S3.01

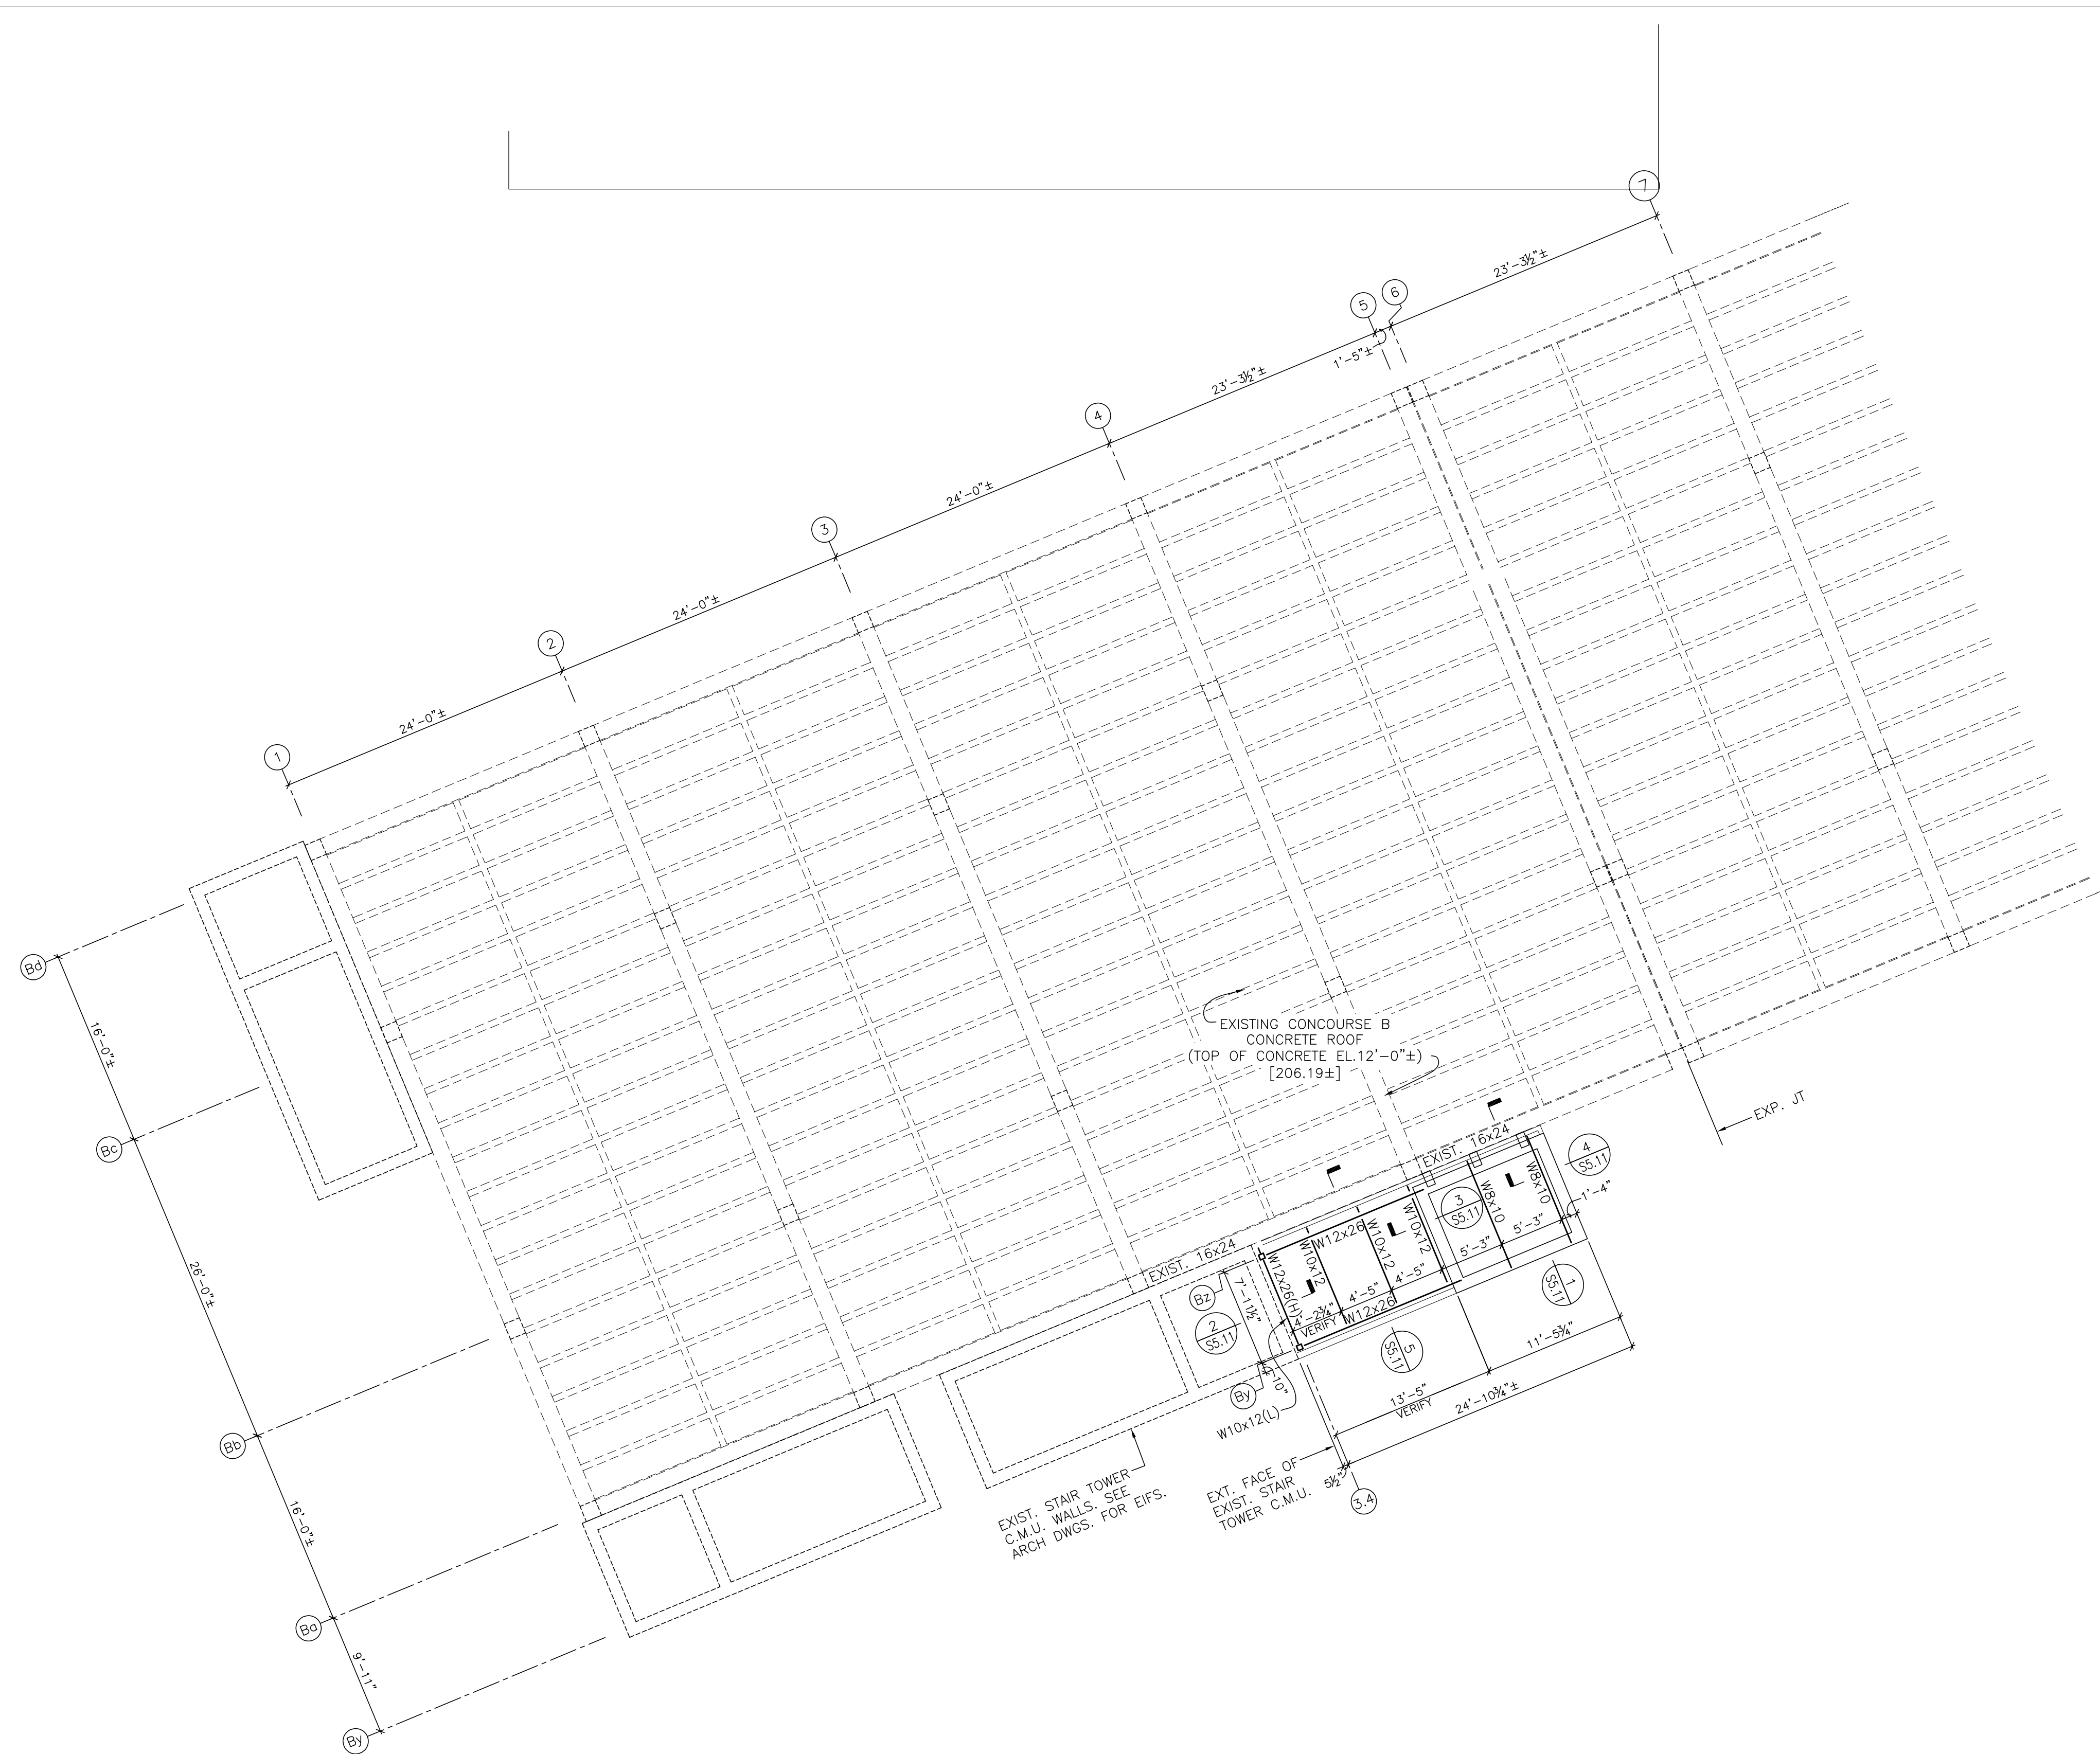

(H) OR (L)	HIGH OR LOW, RESPECTIVELY
(*)	TOP OF BEAM IN PLANE OF ROOF DECK


PLAN LEGEND	2
	S3.02

FRAMING PLAN NOTES:


1. REFERENCE ELO-0" = 1/8" MAIN TERMINAL, 2" LEVEL FINISH FLOOR [194.19].
2. SEE FRAHM BEAM CONNECTION TABLE.
3. SEE GENERAL NOTES ON SHEET S0.01 AND TYPICAL DETAILS ON SHEET S0.03.
4. DIMENSIONS SHOWN ON PLAN AND SECTIONS ARE TO EXISTING C.M.U. AND STRUCTURAL CONCRETE BEAMS AND COLUMNS AND NOT TO EXISTING ARCHITECTURAL WALL FINISHES. SEE ARCHITECTURAL DRAWINGS FOR DIMENSIONS NOT SHOWN. COORDINATE ALL WALL LOCATIONS WITH ARCHITECTURAL DRAWINGS.
5. GENERAL CONTRACTOR IS RESPONSIBLE FOR FIELD VERIFYING/DETERMINING EXISTING DIMENSIONS, ELEVATIONS, MATERIALS, CONDITIONS, AND LOCATIONS OF ALL BEAMS BEFORE FABRICATING STEEL. EXISTING BUILDINGS MAY HAVE MINOR MISALIGNMENT BETWEEN THEM. CONTRACTOR IS RESPONSIBLE FOR ALL MINOR ADJUSTMENTS IN ORDER TO FIT STEEL FRAME BETWEEN AND ALONG EXISTING BUILDINGS. NOTIFY ARCHITECT AND ENGINEER OF ANY SIGNIFICANT DISCREPANCIES. ALL ADJUSTMENTS WILL BE APPROVED BY THE ARCHITECT AND ENGINEER.

ROOF FRAMING PLAN – CONCOURSE B	1
1/8" = 1'-0"	\$3.02


PLAN NOTES	3
NO SCALE	\$3.02

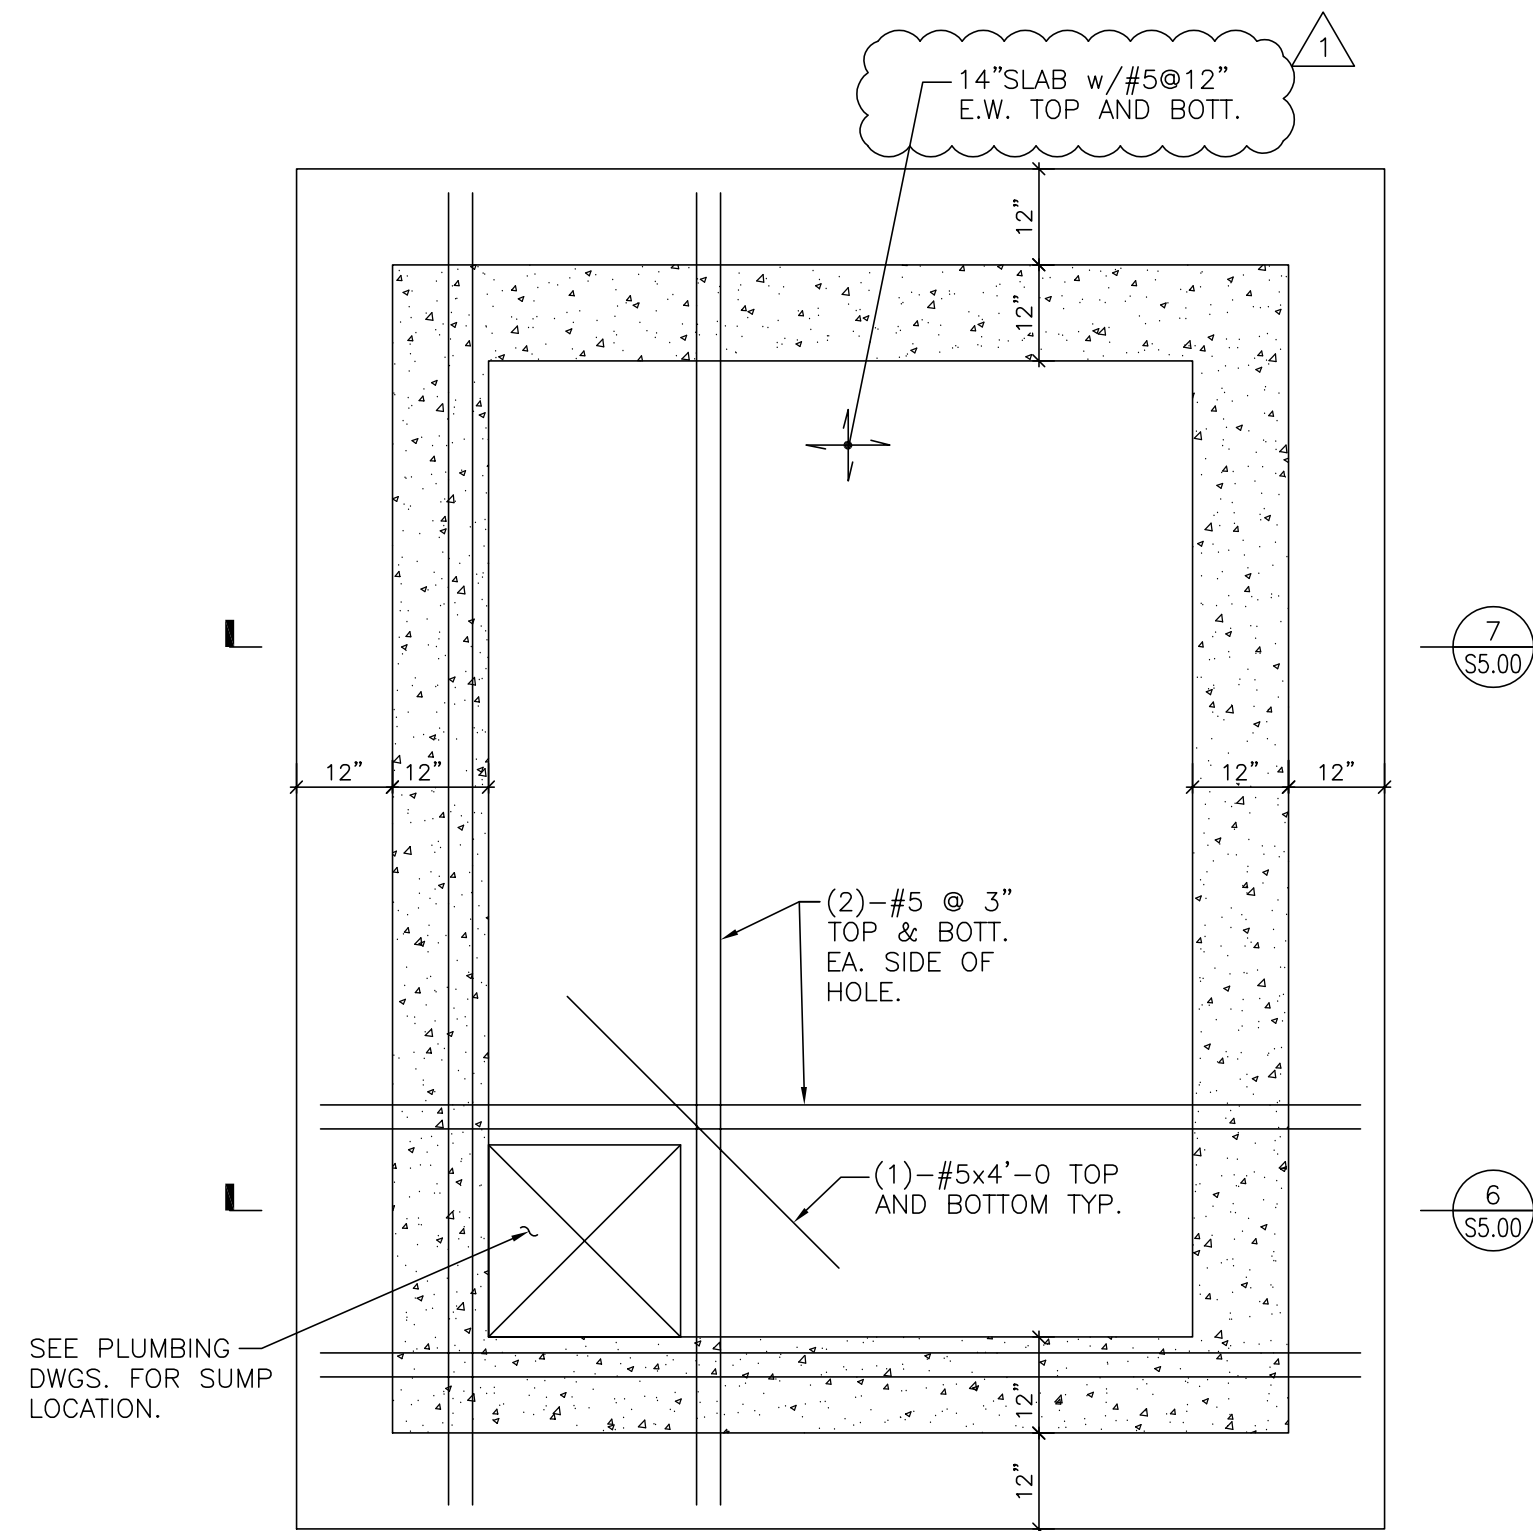


ELEVATOR B110 PIT PLAN 1
1/2" = 1'-0" \$5.00

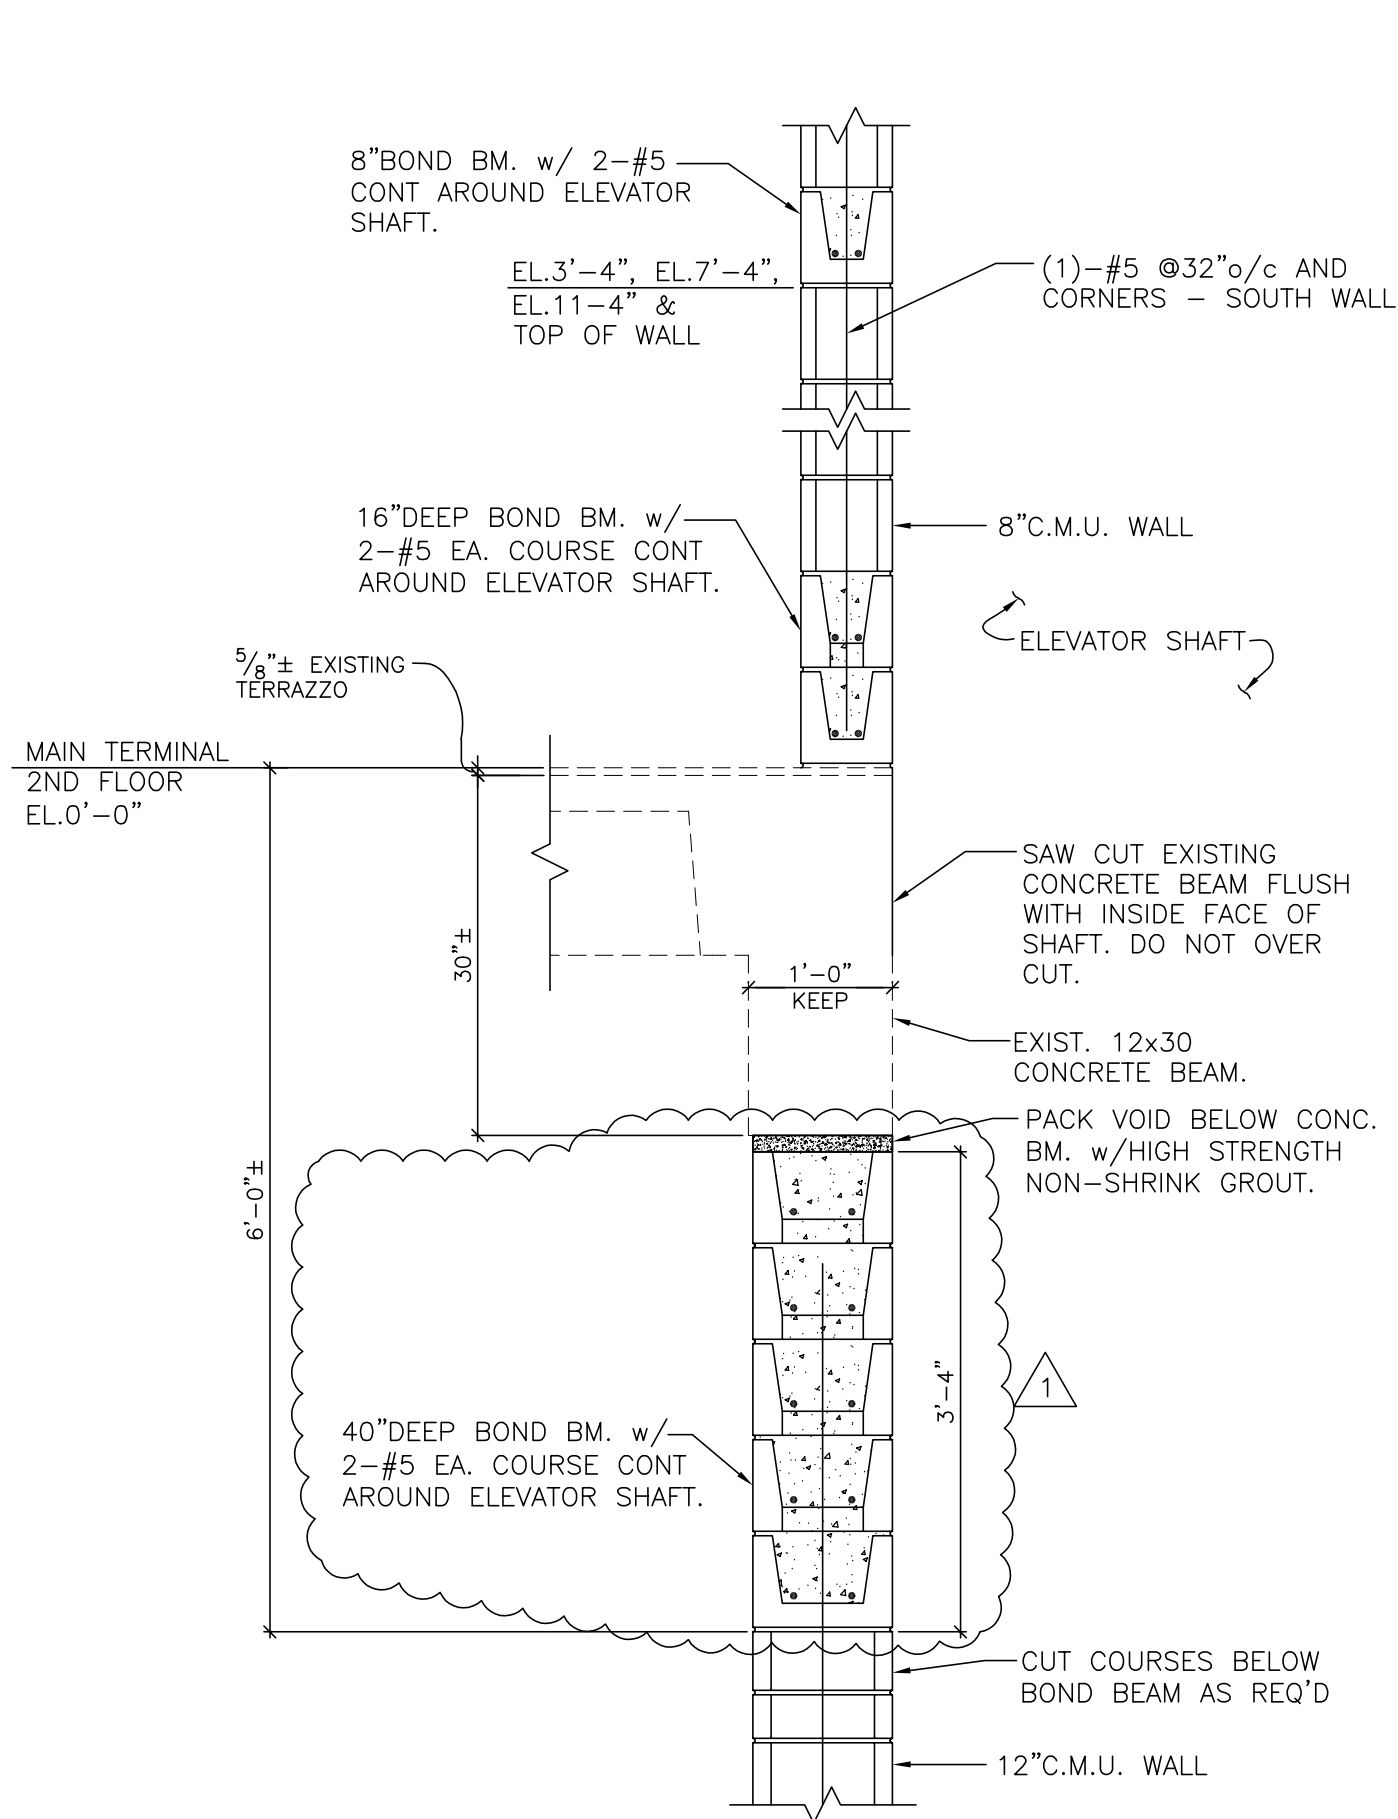


SOUTH WALL OF ELEVATOR B110 2
3/4" = 1'-0" \$5.00

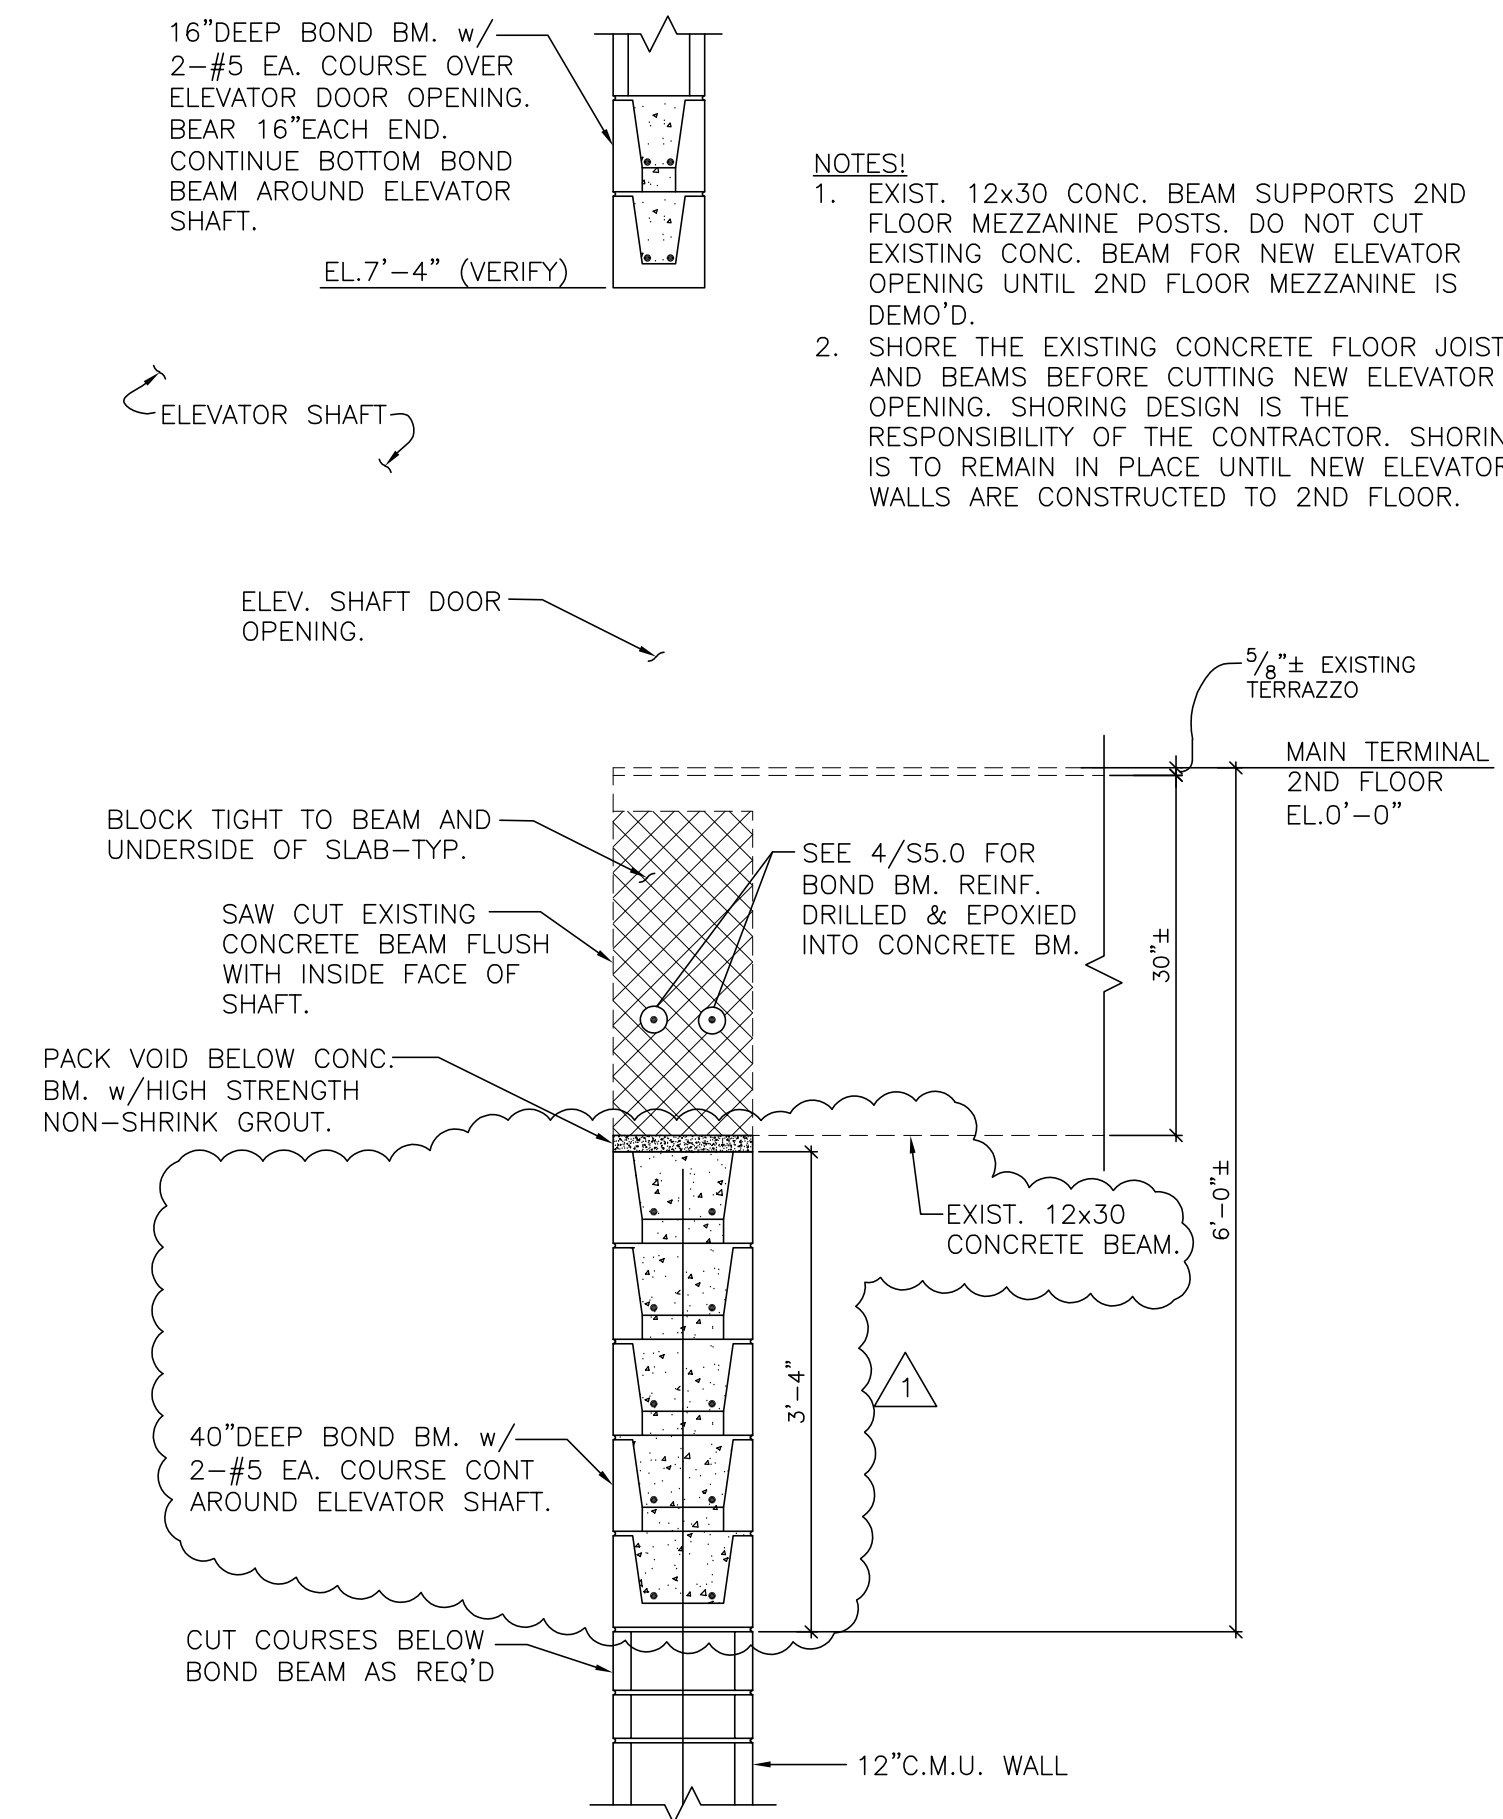


NORTH WALL OF ELEVATOR B110 3
EXISTING 30" DEEP CONC. BM. BRG. 3/4" = 1'-0" \$5.00

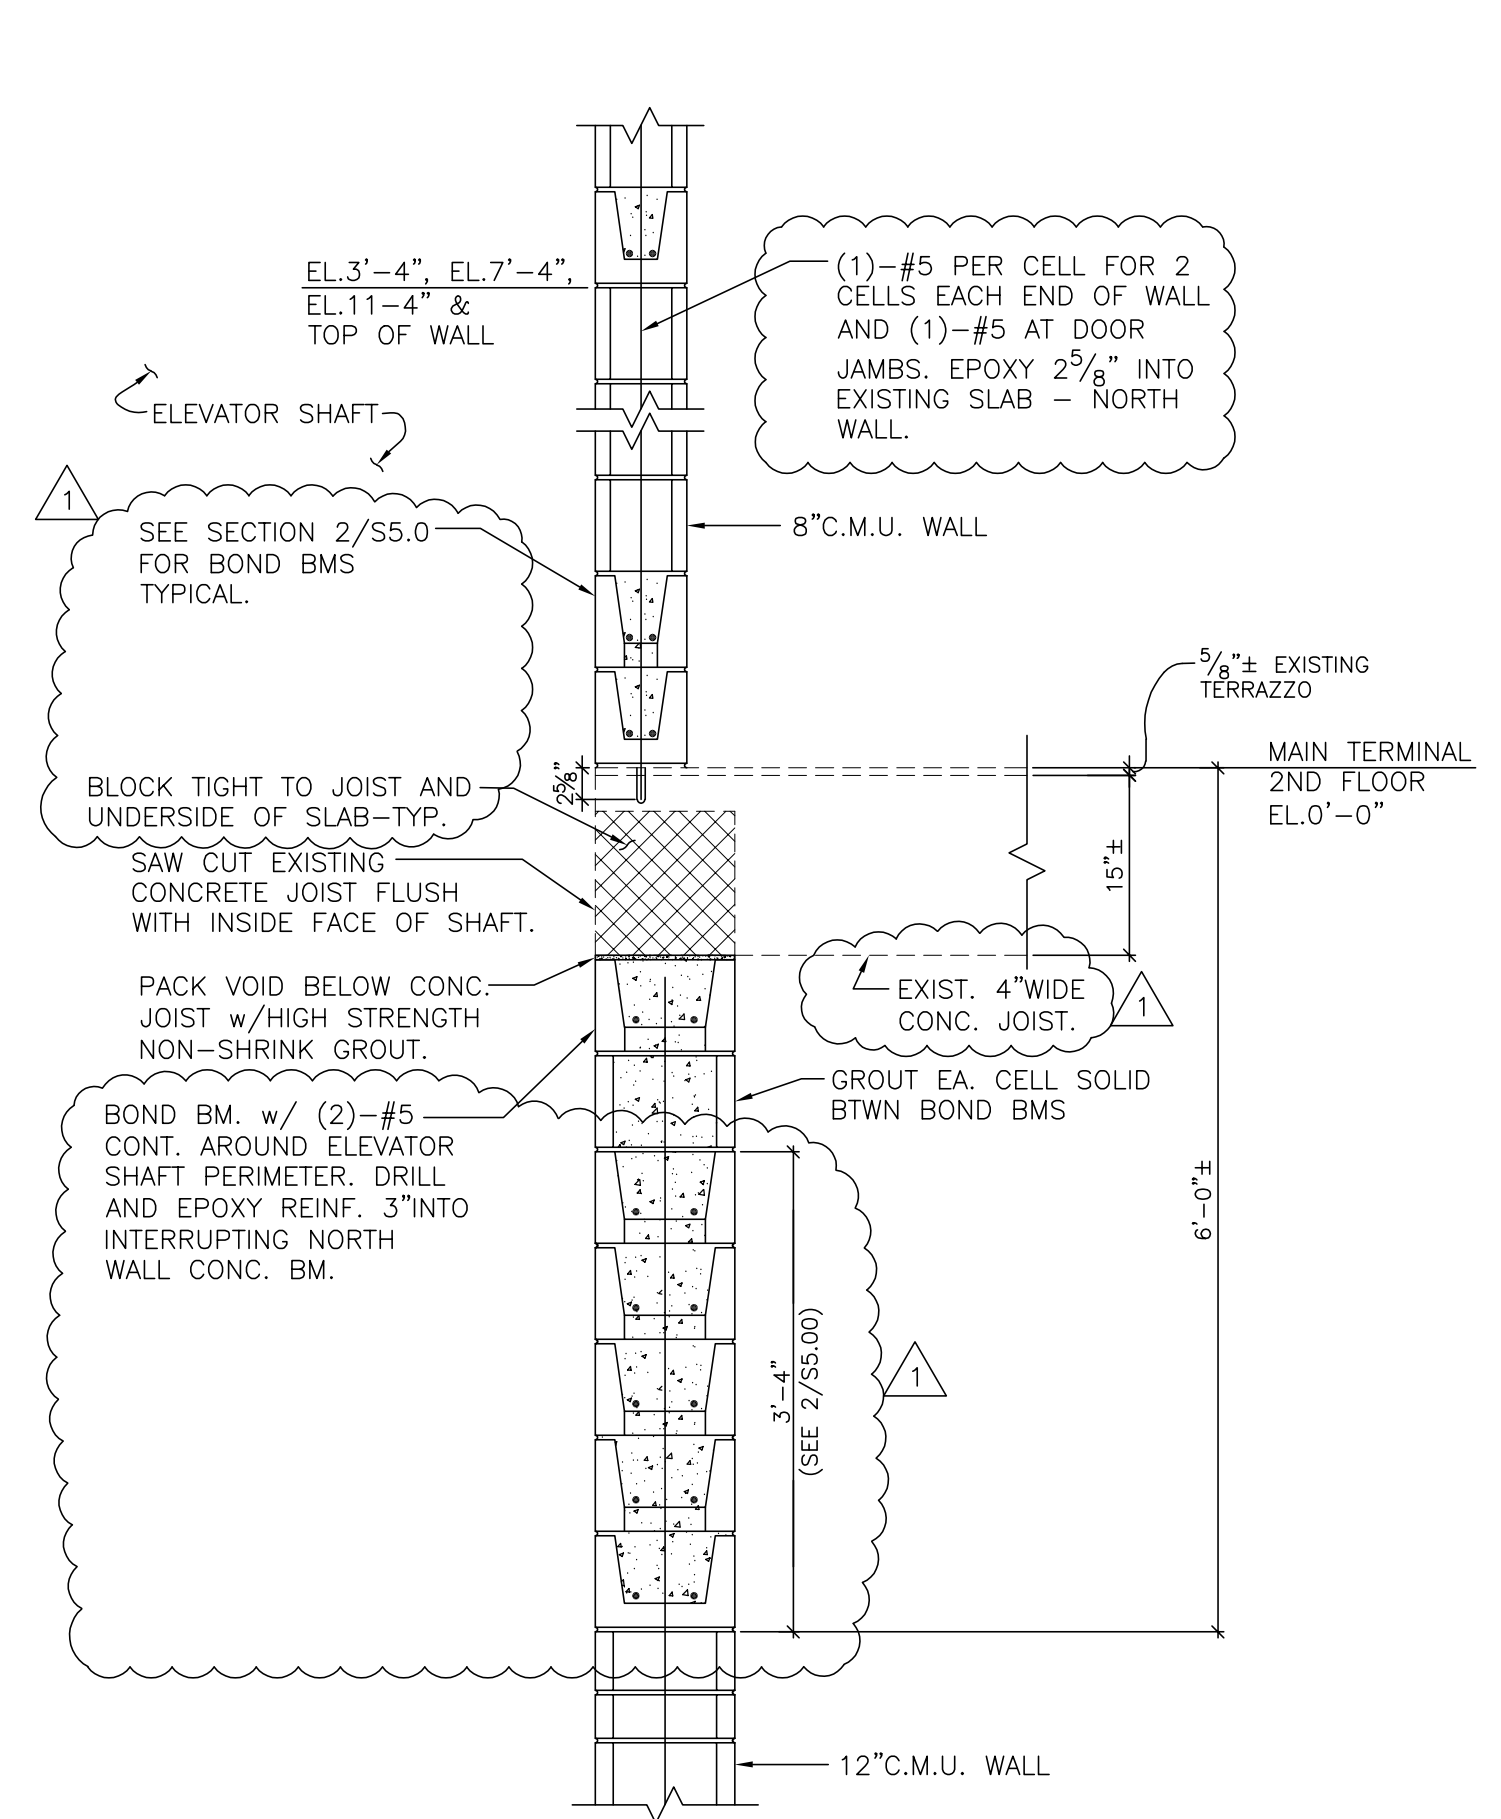


NORTH WALL OF ELEVATOR B110 4
EXISTING PAN JOIST BRG. 3/4" = 1'-0" \$5.00

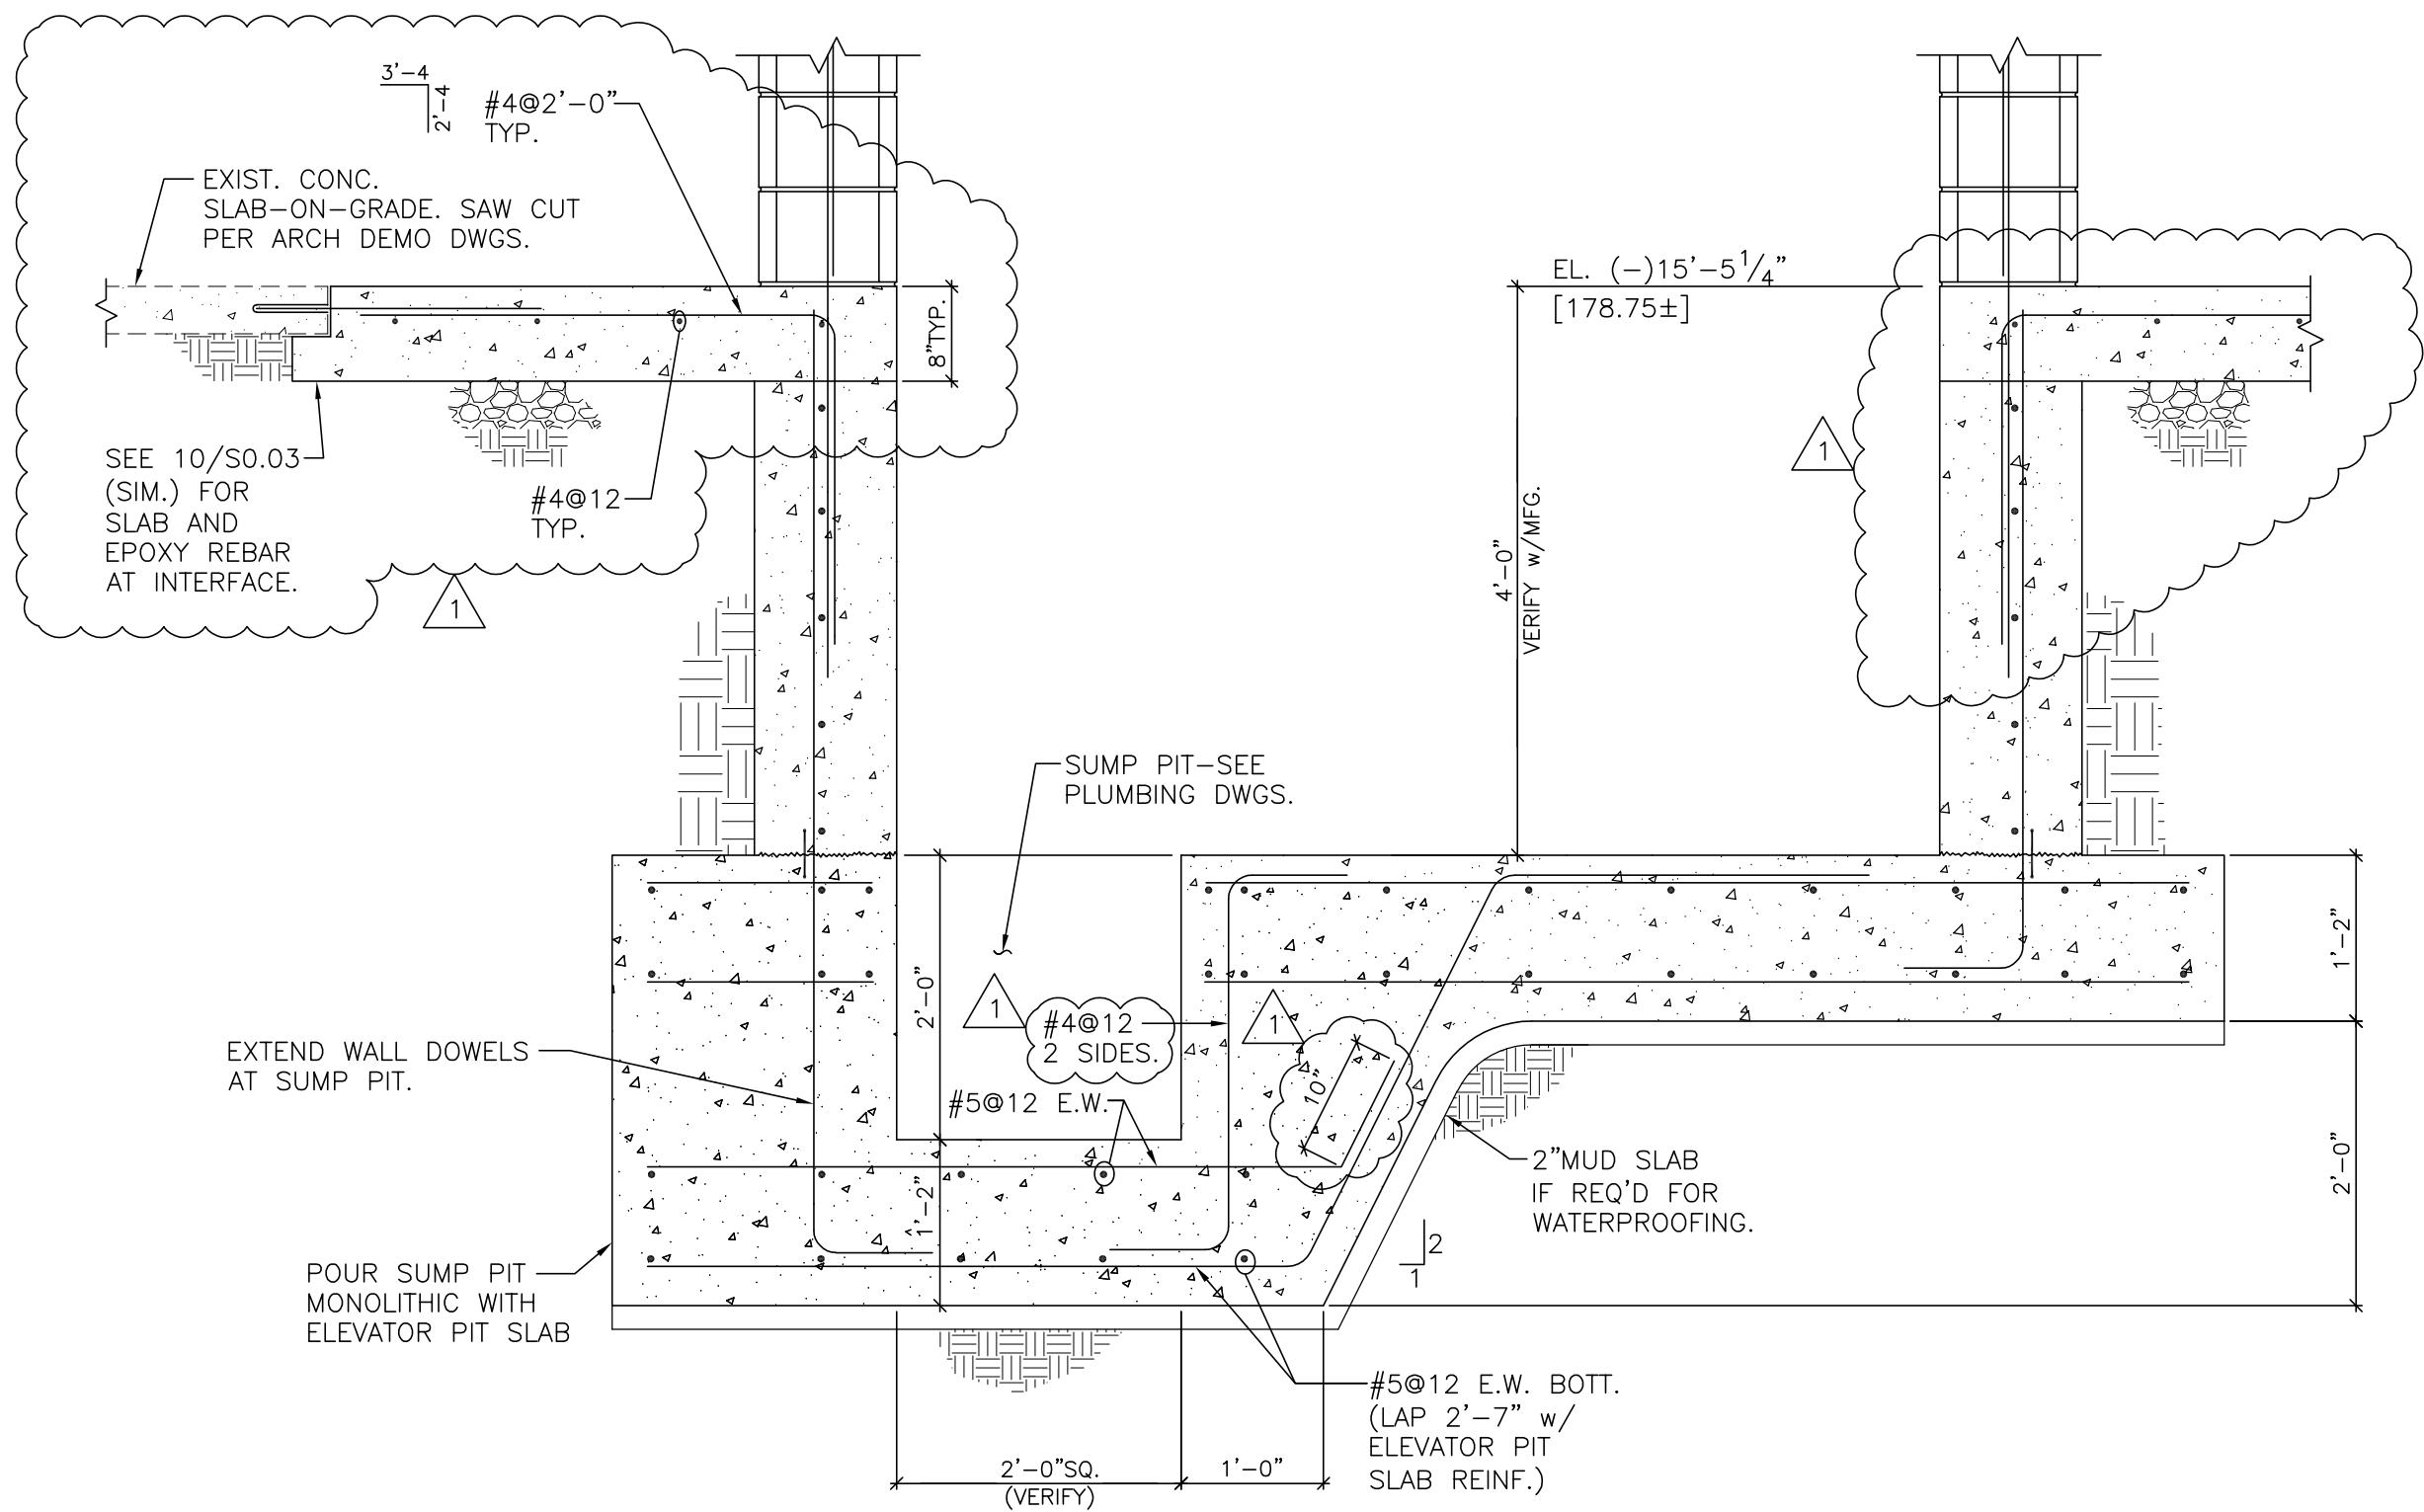

ELEVATOR PIT SECTION AT SUMP 6
3/4" = 1'-0" \$5.00

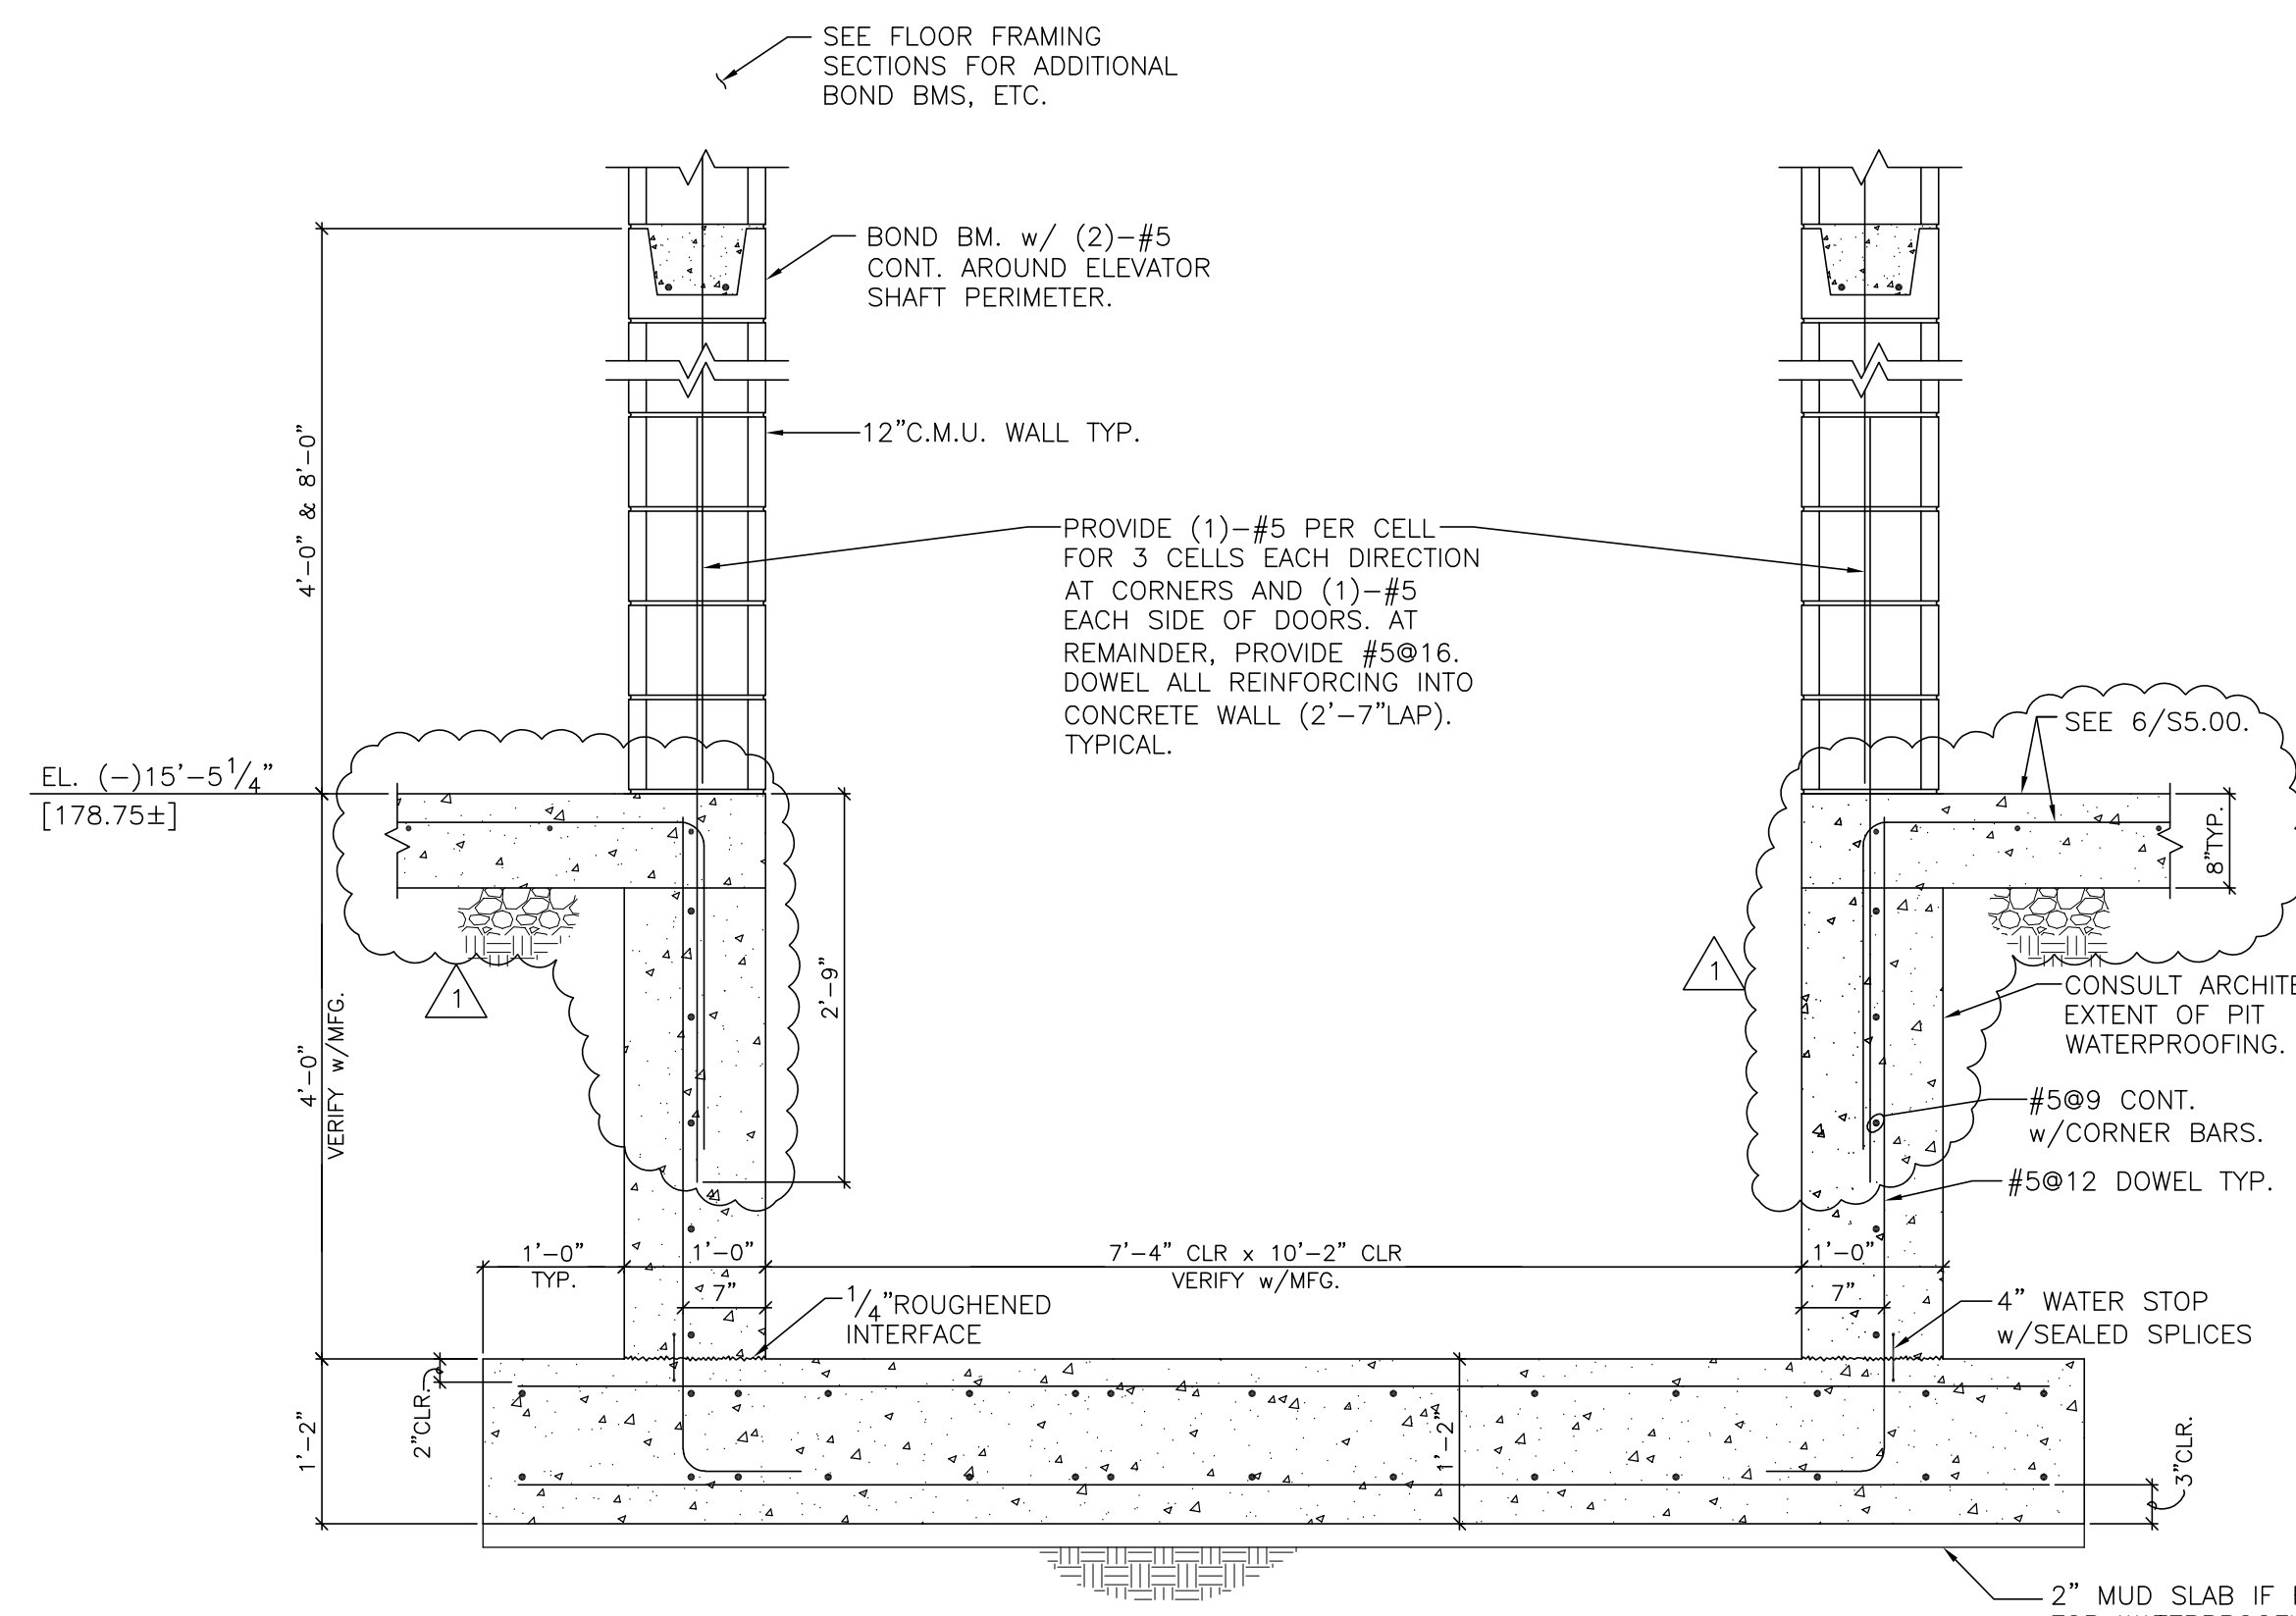

TYPICAL ELEVATOR PIT SECTION 7
3/4" = 1'-0" \$5.00

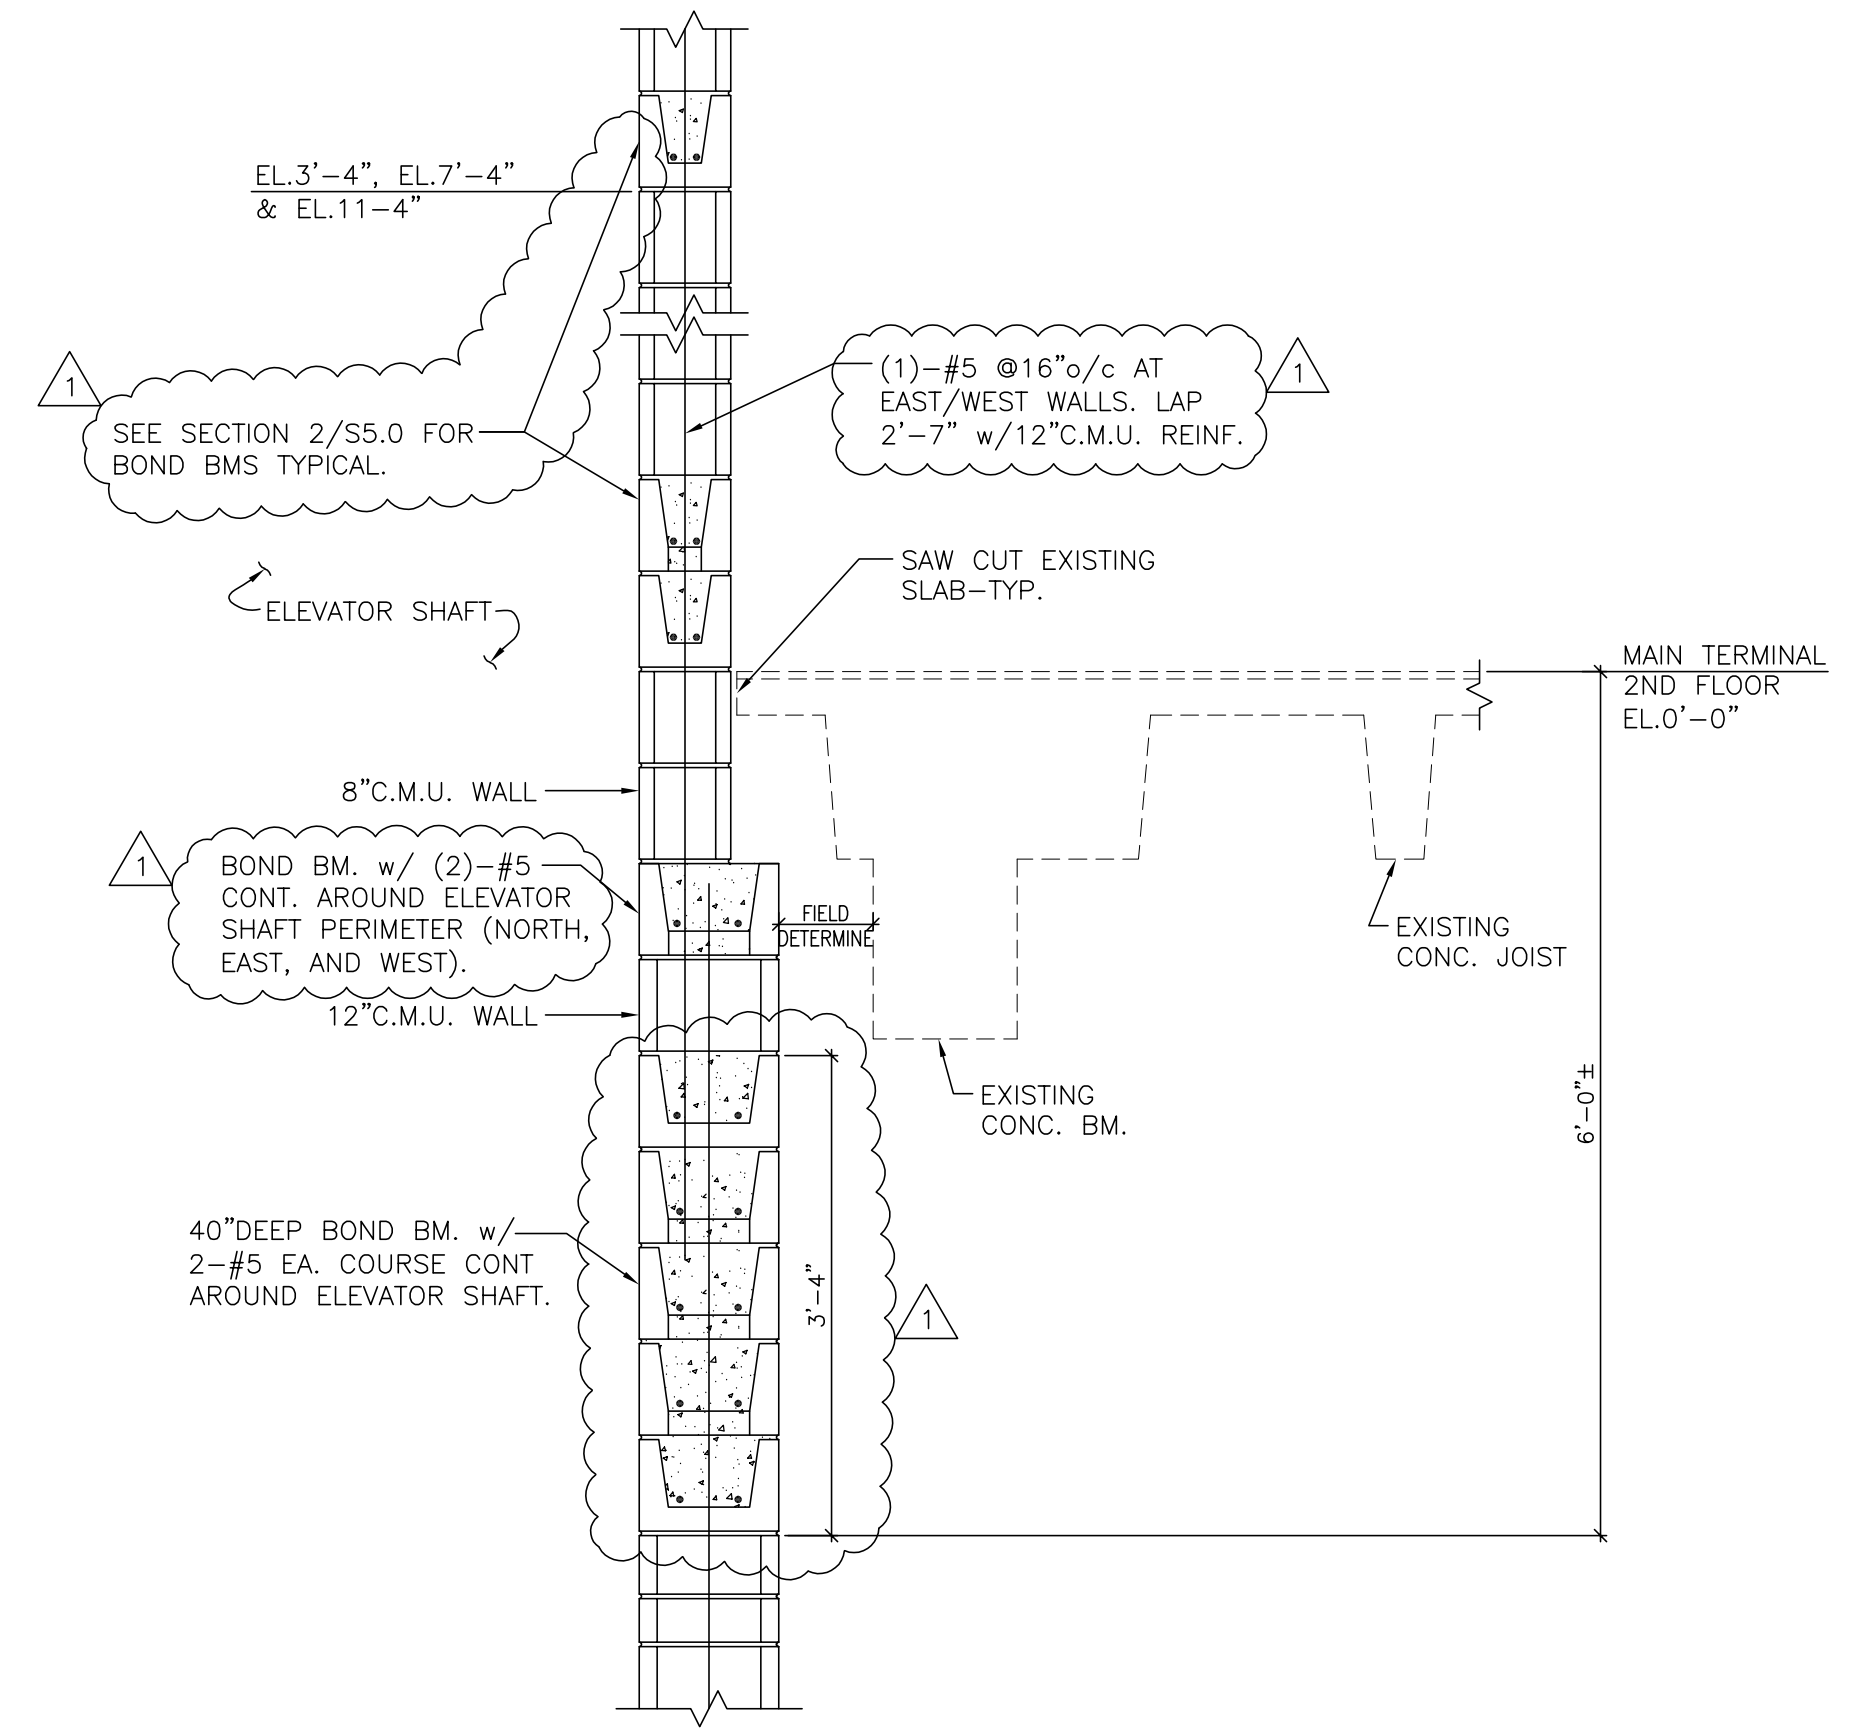

EAST/WEST WALLS OF ELEVATOR B110 5
3/4" = 1'-0" \$5.00

MASONRY NOTES
1. GROUT ALL MULTIPLE BOND BEAMS MONOLITHICALLY.
2. PROVIDE CORNER BARS AT ALL CONTINUOUS BOND BEAMS.
3. VERTICAL REINFORCING IS CENTERED IN WALL.
4. SEE GENERAL NOTES FOR ADDITIONAL INFO.

654 May Street, Suite 4
Fayetteville, NC 28301
Phone: (910) 223-2366
Fax: (910) 223-2366
www.gordonjohnsonarchitecture.com

1004 HWY STREET
FAYETTEVILLE, NC 28305
FAX 910-433-2604
www.flemingandassociates.com

Fayetteville Regional Airport - Airline Terminal Improvements Part 2

MAIN TERMINAL - NEW ELEVATOR B110
PIT PLAN, FOUNDATION AND WALL SECTIONS

400 Airport Road
Fayetteville, North Carolina 28306



DRAWN BY: SJD
REVIEWED BY: SE
DATE: 1-22-18
PROJECT NO.: 1515

REVISIONS

1	2-14-18	ADDENDUM #3
---	---------	-------------


SHEET NUMBER

55.00

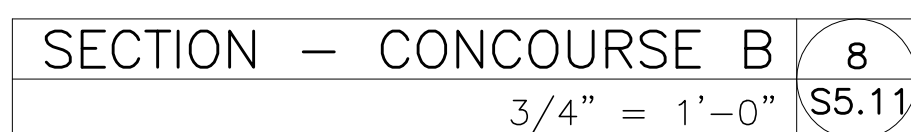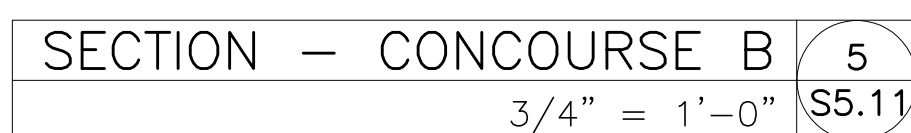


\$5


16" DEEP BOND BM. MADE UP OF 8" BOND BM. BOTTOM AND 8" OPEN BOTTOM BOND BEAM TOP w/ (2) - #5 EACH COURSE. POUR MONOLITHICALLY AT DOOR HEAD. CONTINUE BOTTOM BOND BM. AROUND NEW MECH ROOM w/ CORNER BARS. DO NOT SPLICE REINFORCING OVER DOOR.

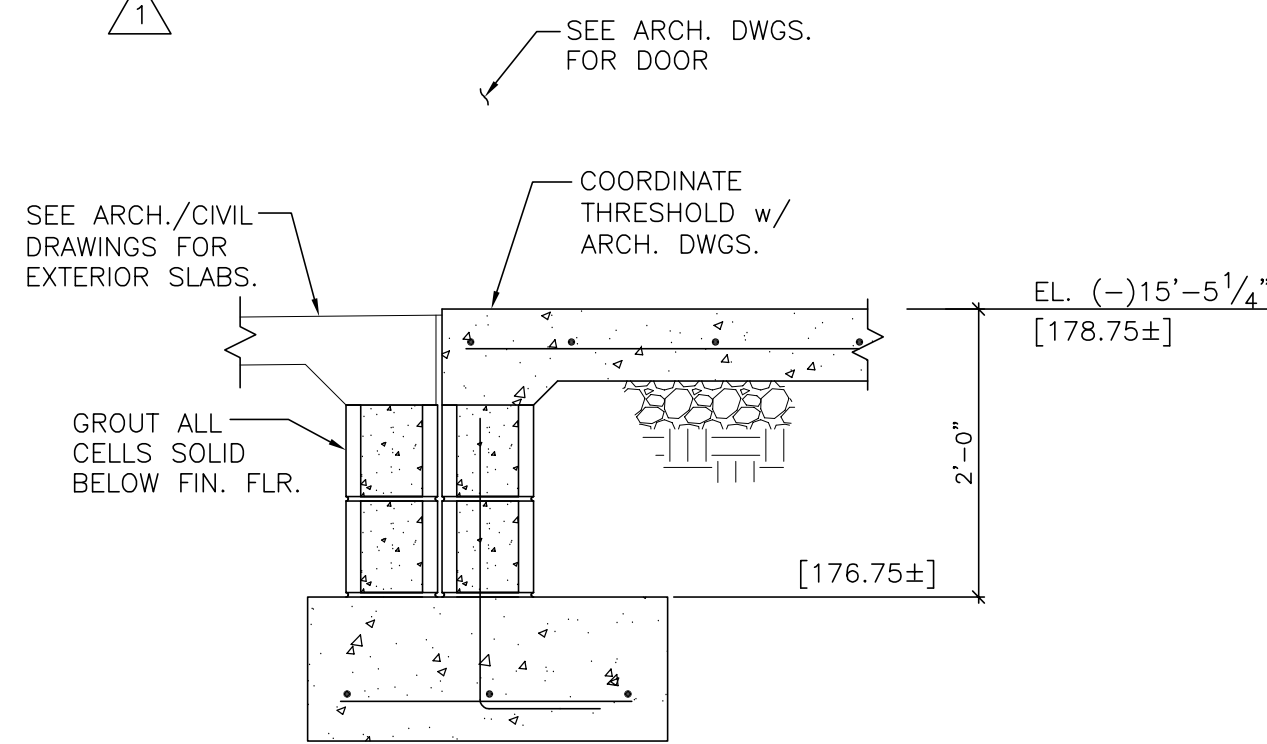


MECH. A129 - TICKETING 1
3/4" = 1'-0" \$6.00

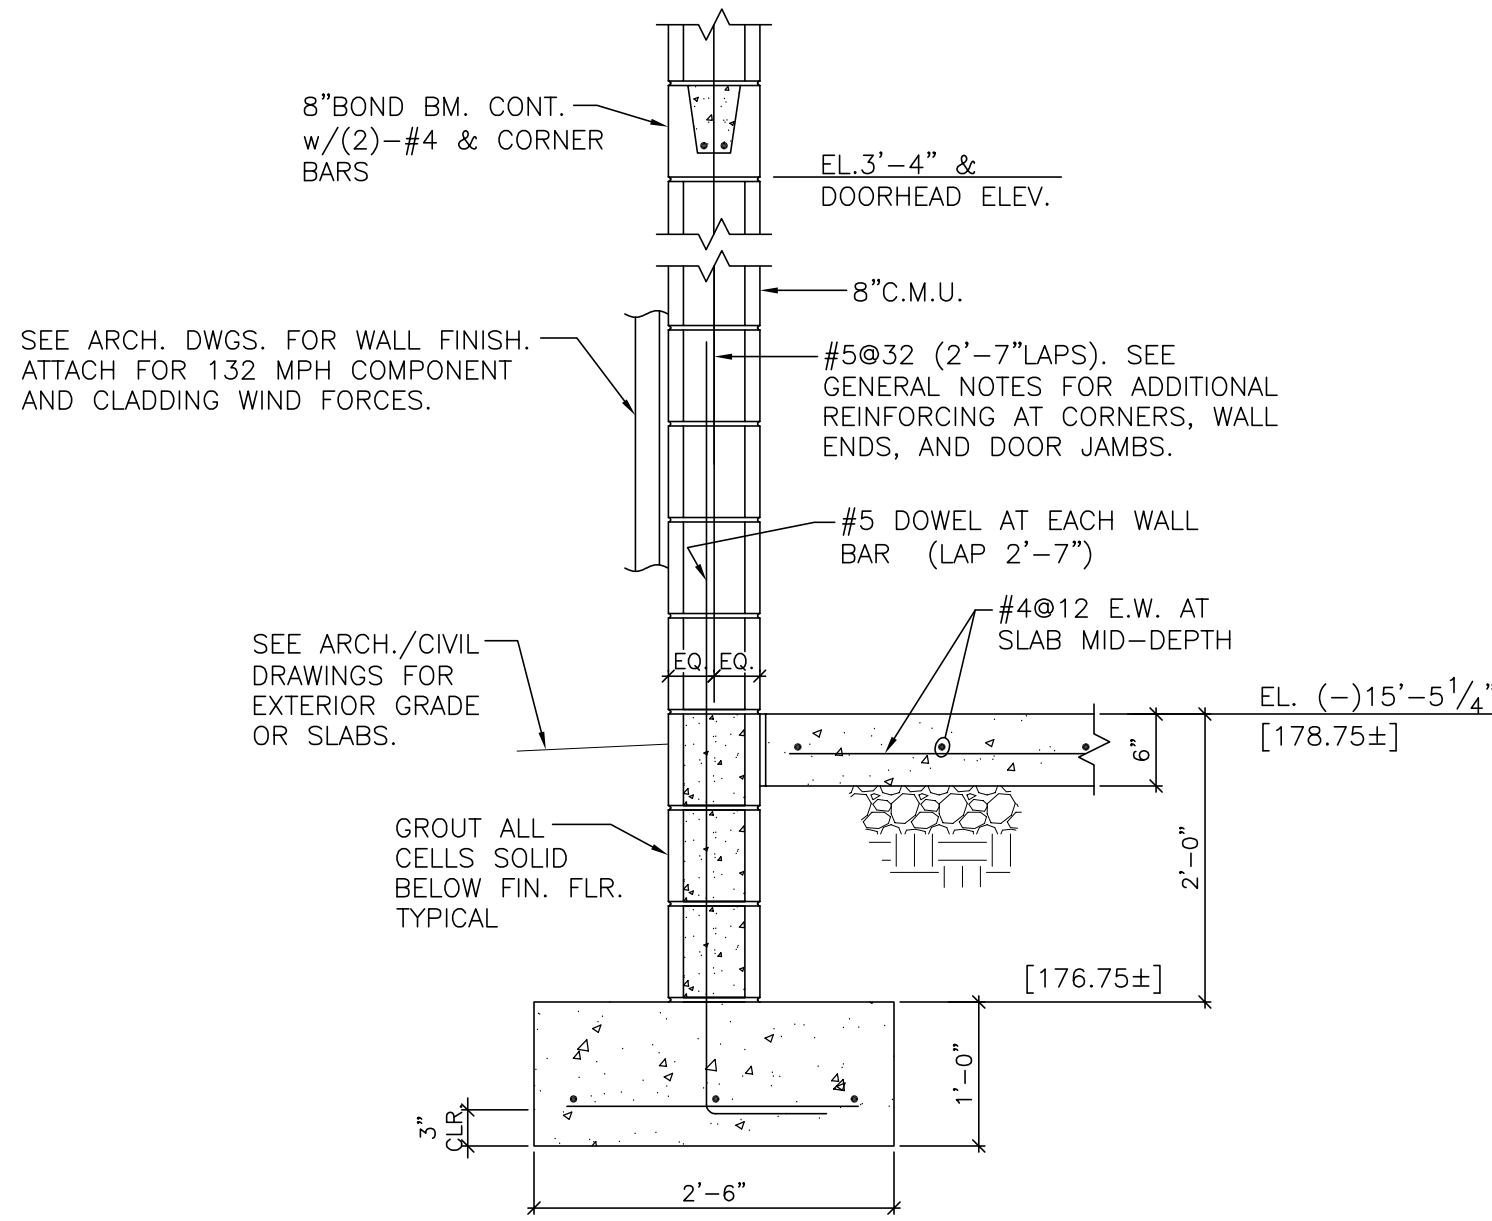


MECH. A129 - TICKETING 2
3/4" = 1'-0" \$6.00

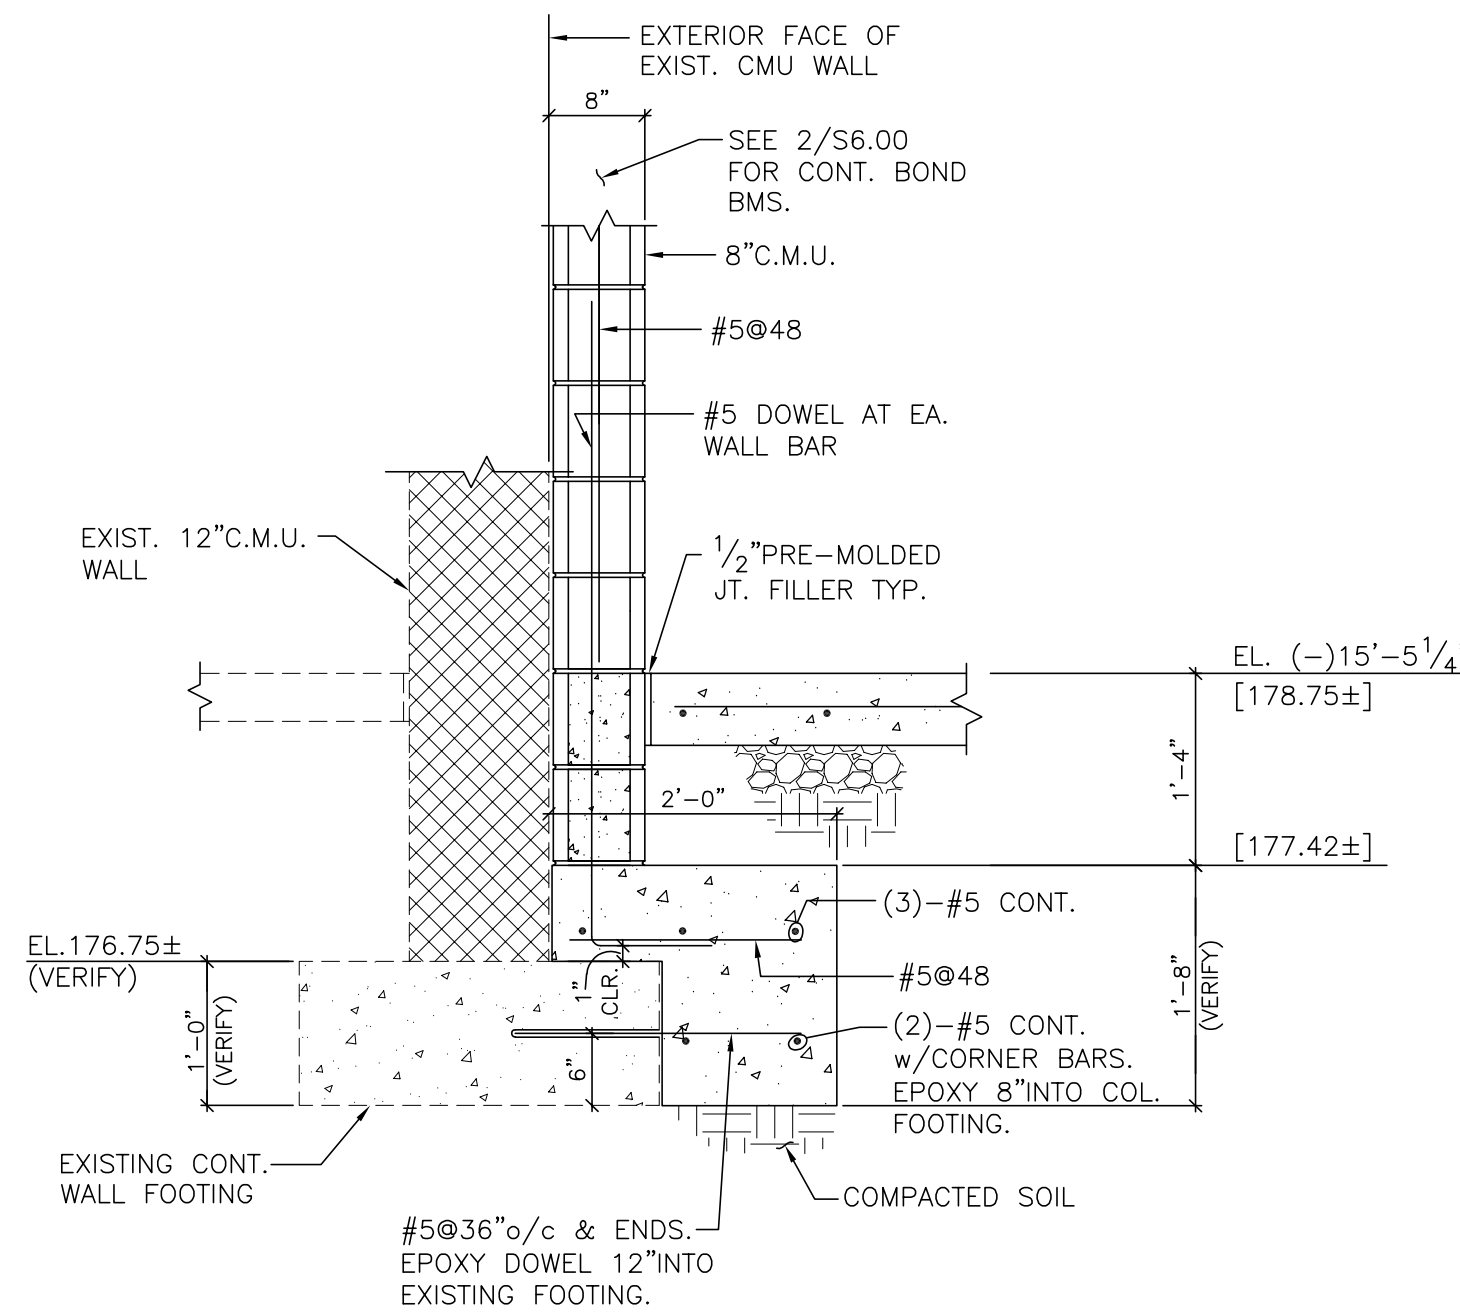


MECH. A129 - TICKETING 3
3/4" = 1'-0" \$6.00

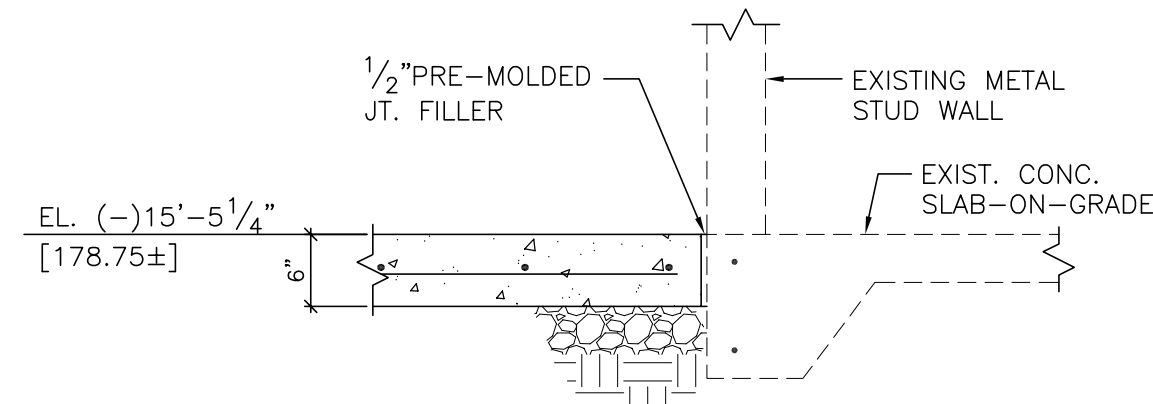


MECH. A129 - TICKETING 4
3/4" = 1'-0" \$6.00

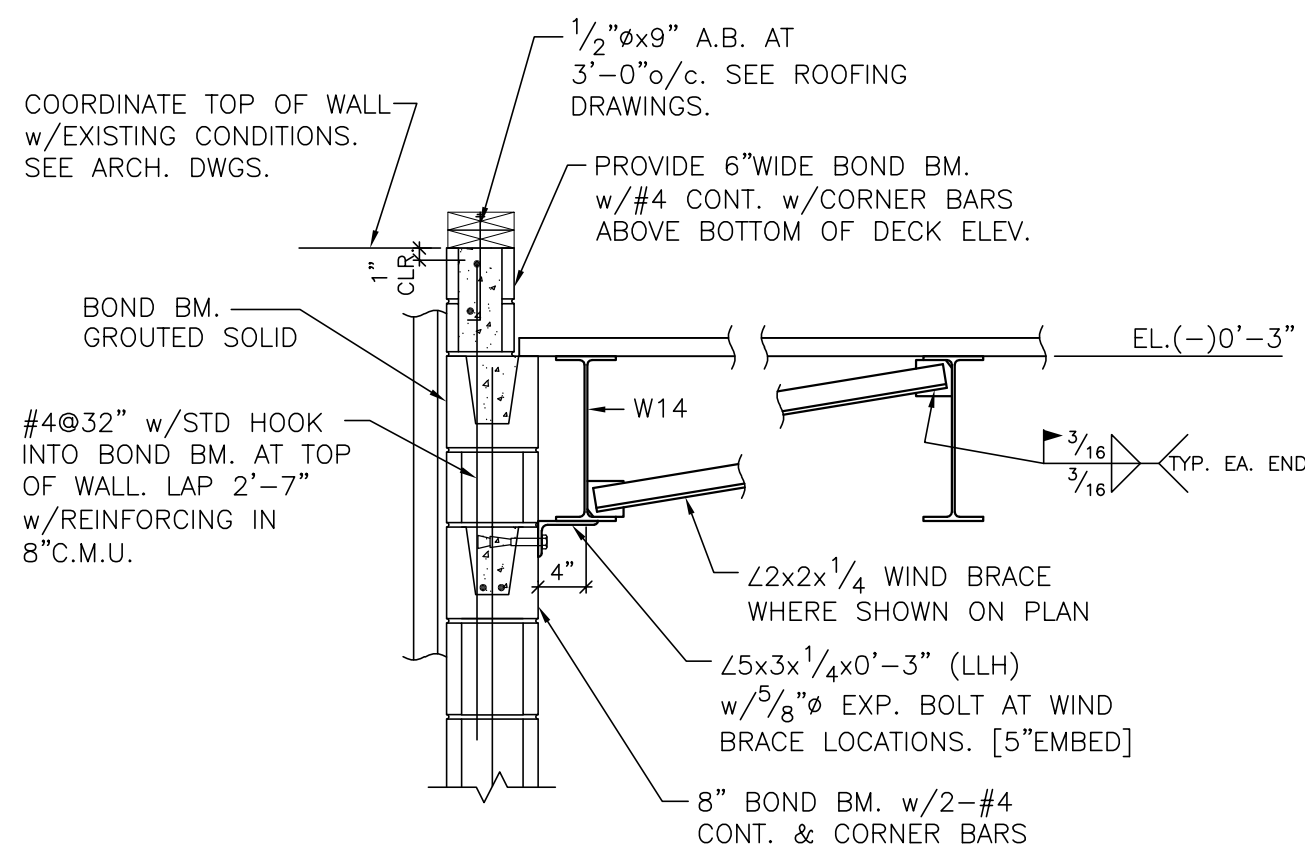


MECH. A129 - TICKETING 5
3/4" = 1'-0" \$6.00

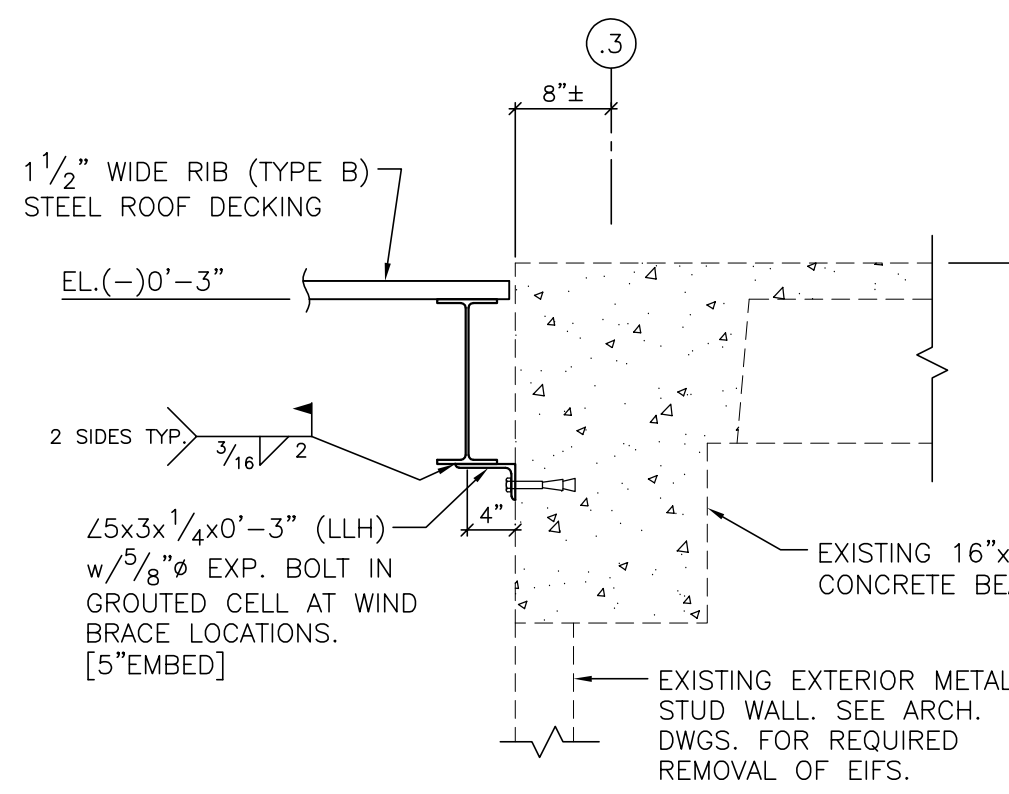

MECH. A129 - TICKETING 6
3/4" = 1'-0" \$6.00

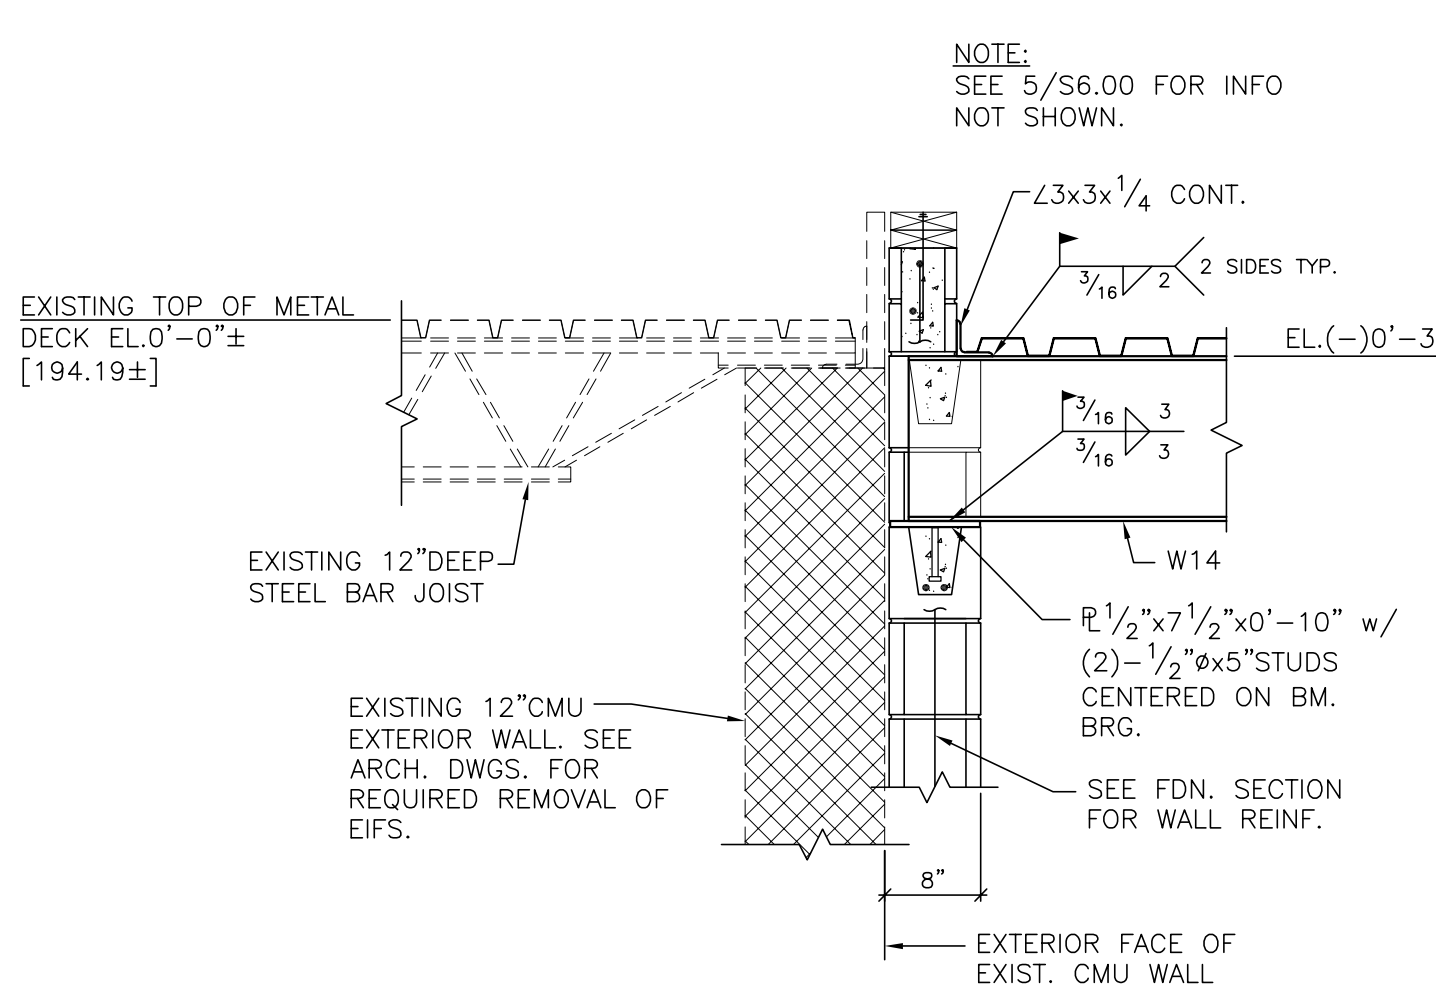

MECH. A129 - TICKETING 7
3/4" = 1'-0" \$6.00

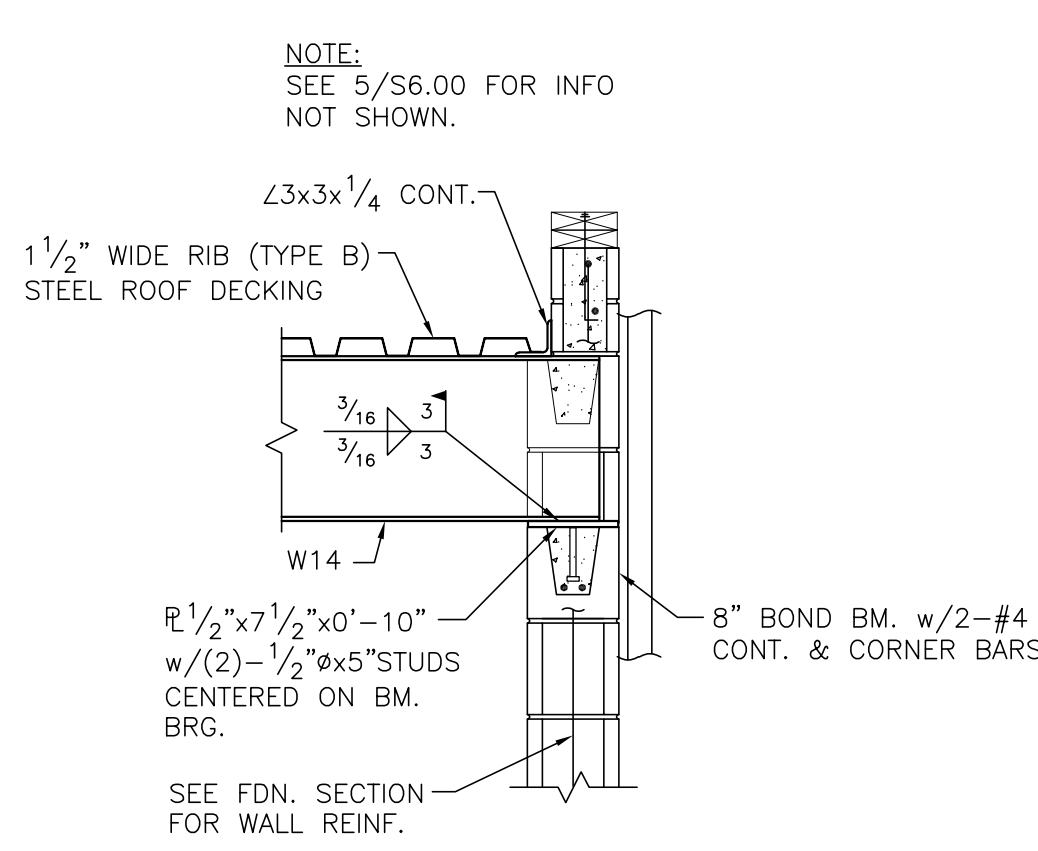

MECH. A129 - TICKETING 8
3/4" = 1'-0" \$6.00


GORDON
JOHNSON
Architecture

454 May Street, Suite 4
Fayetteville, NC 28301
Phone: (910) 223-2366
Fax: (910) 223-2366
E-Mail: gordon@
gordonjohnsonarchitecture.com
© Copyright 2014
Gordon E. Johnson, AIA

Reproduction or publication of this
document is not permitted without the
expressed consent of the owner.

Legal Disclaimer:
The Owner is intended to comply with the
requirements of the American Institute of
Architects (AIA) and Engineers are not
licensed or registered in any state and are
not responsible for the design or construction
of the project. The Owner shall have the
design reviewed by the design or engineering
it complies with AIA and other laws.

FLEMING
& ASSOCIATES, P.A.
1004 MAY STREET
FAYETTEVILLE, NC 28305
FAX 910-433-2604
www.flemingandassociates.com

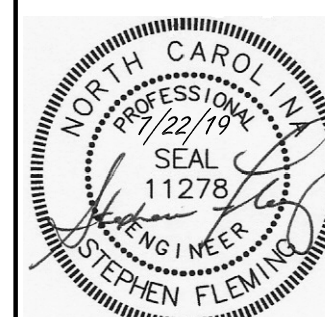


Fayetteville Regional Airport - Airline Terminal Improvements Part 2
TICKETING - MECH. A129 ADDITION
SECTIONS
400 Airport Road
Fayetteville, North Carolina 28306

DRAWN BY: SJD
REVIEWED BY: SE
DATE: 1-22-19
PROJECT NO.: 1515

REVISIONS
A 2-14-19 ADDENDUM #3
B
C

SHEET NUMBER
\$6.00

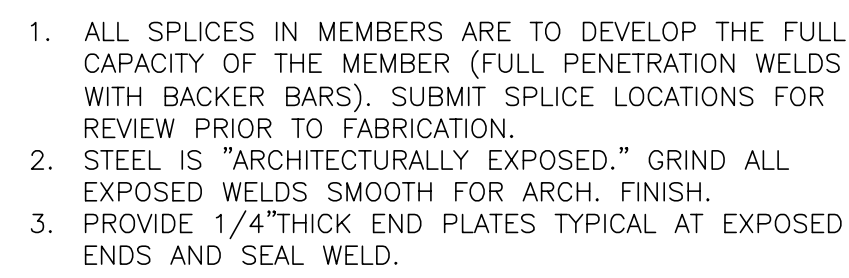






1/4" = 1'-0"	S7.00
--------------	-------




1/4" = 1'-0"	S7.00
--------------	-------




1/4" = 1'-0"	S7.00
--------------	-------

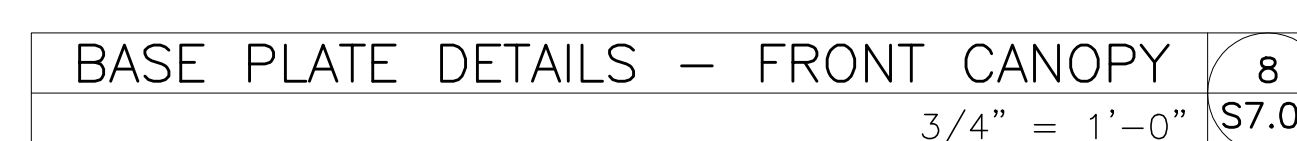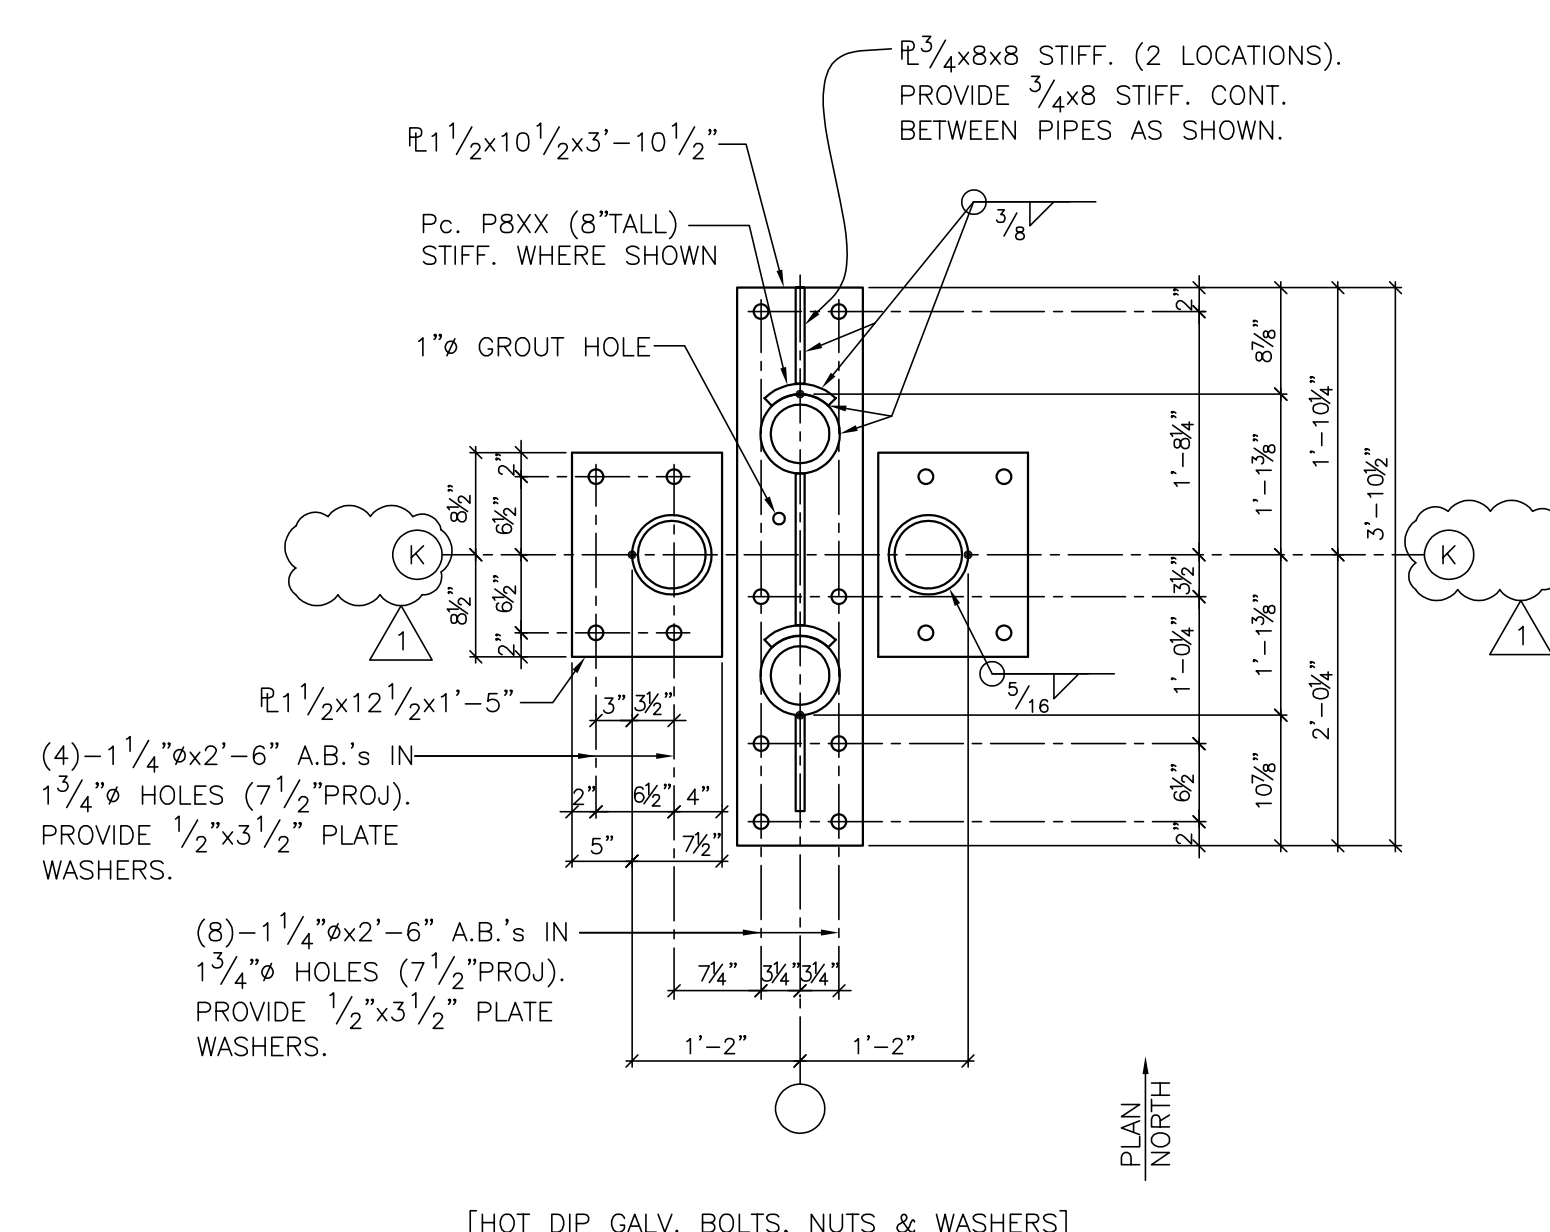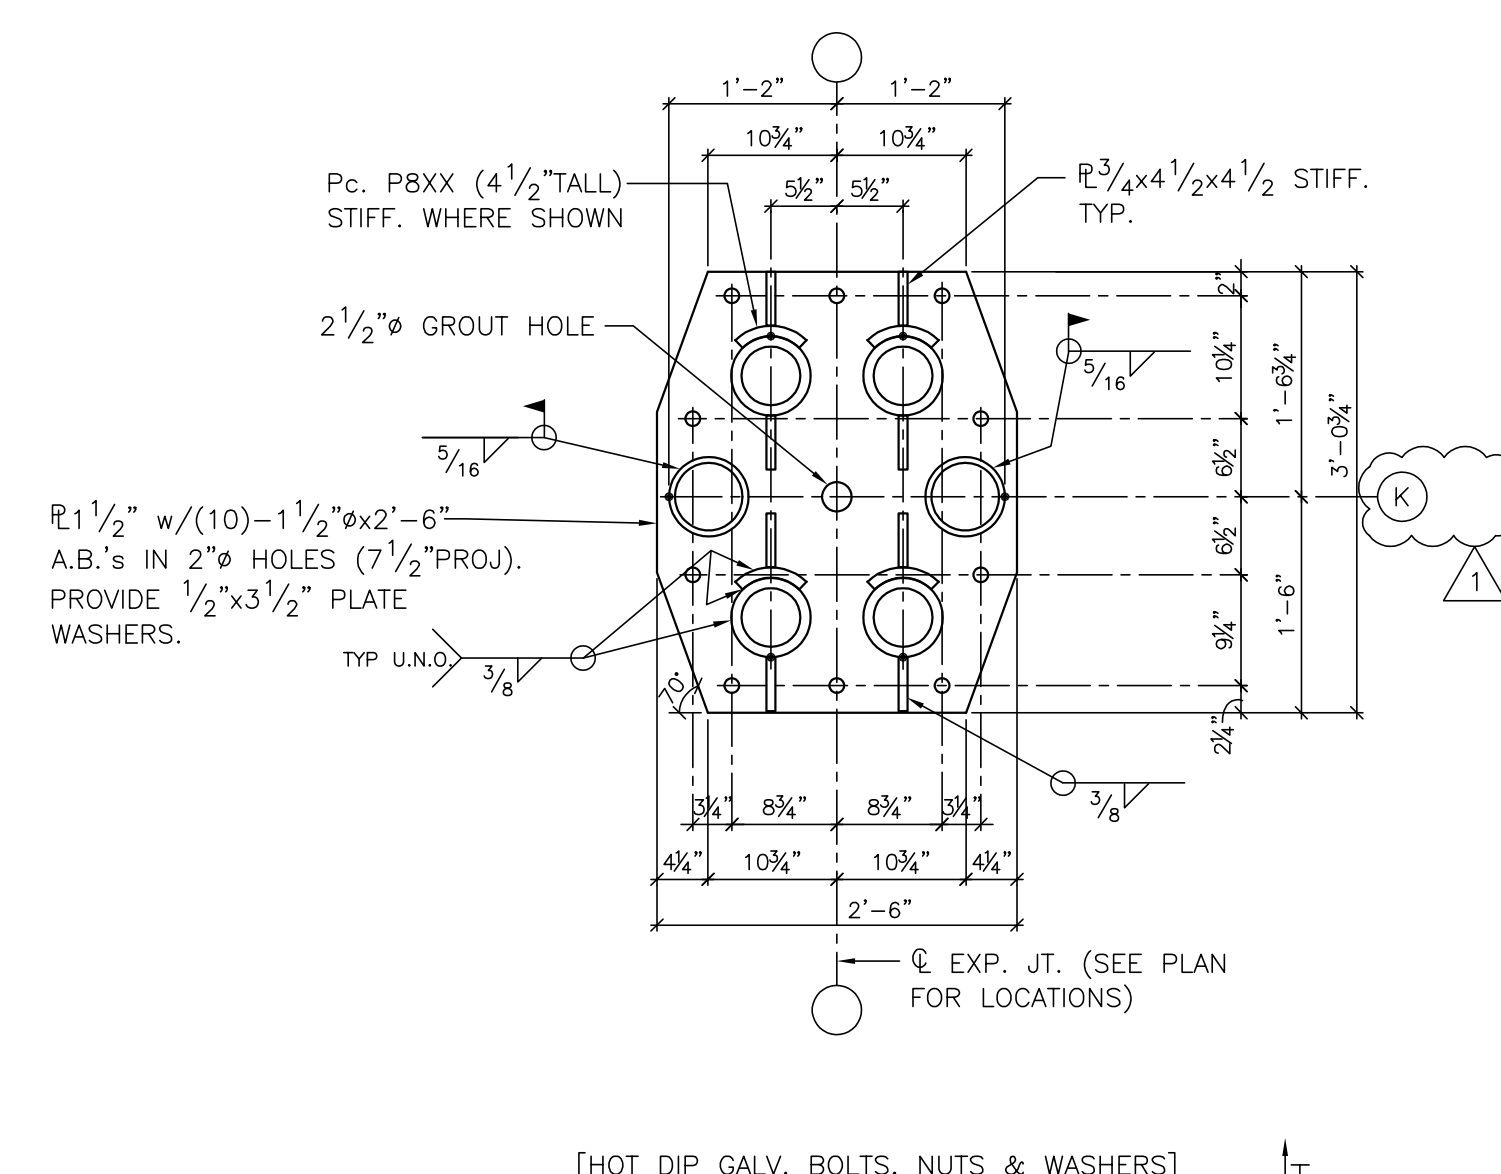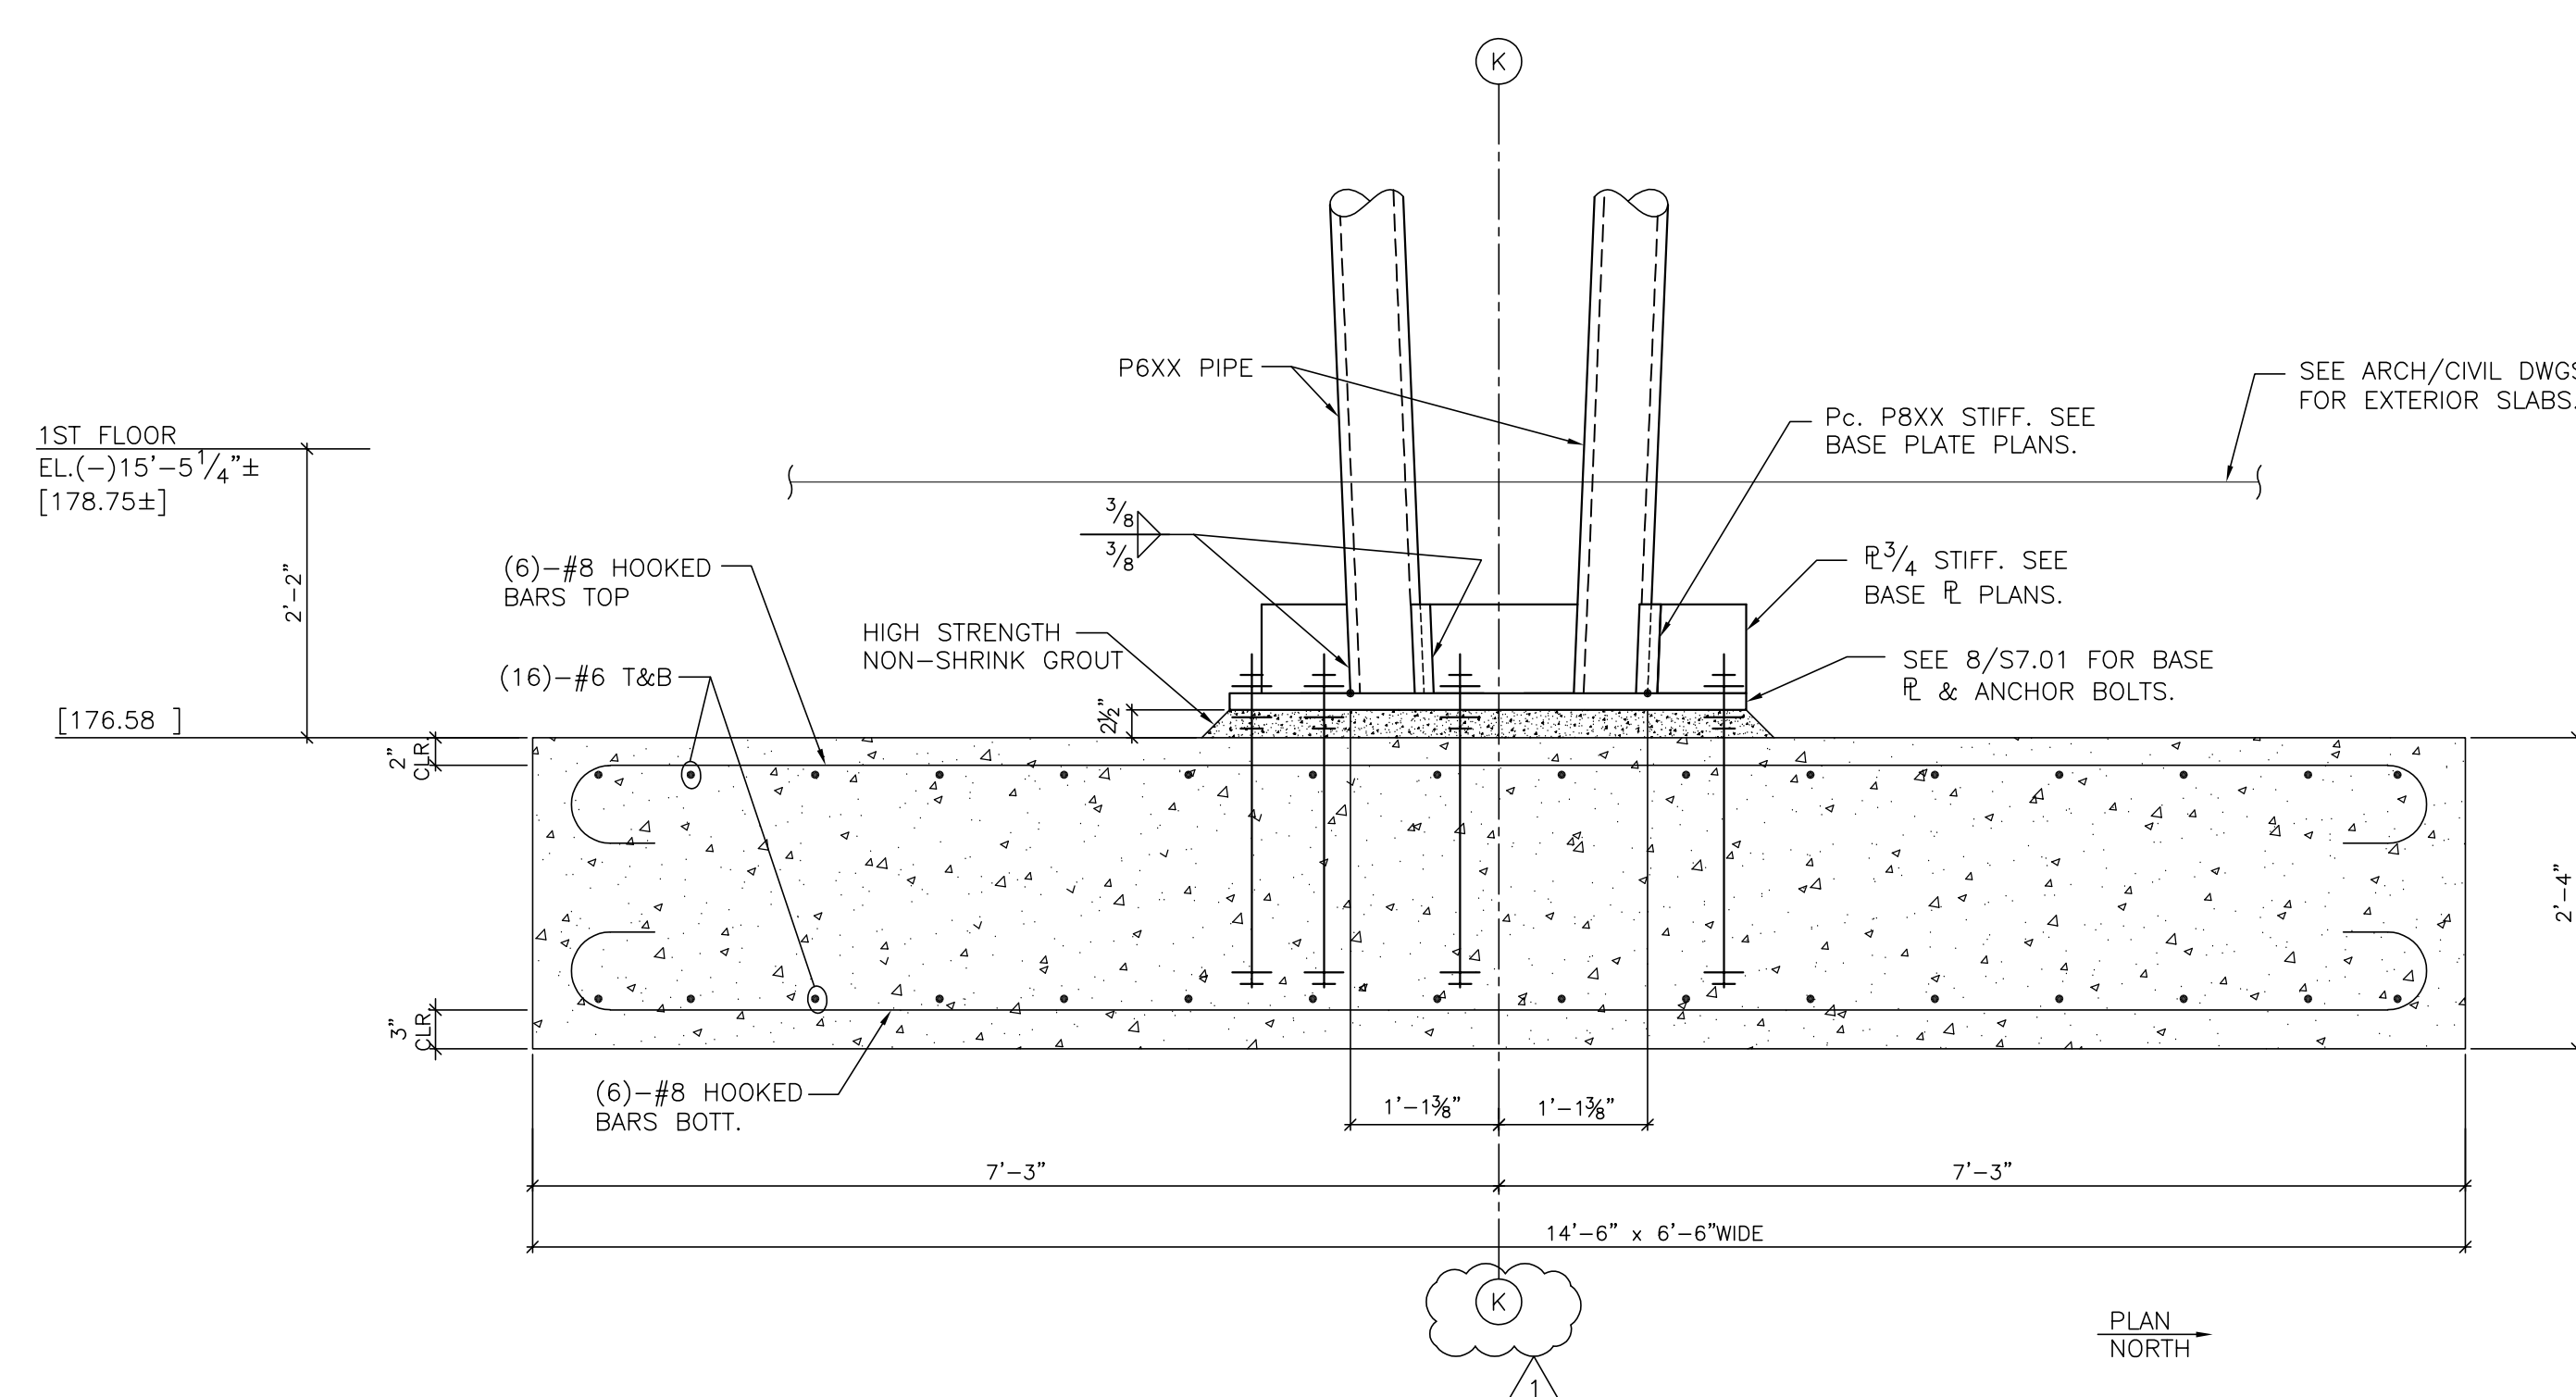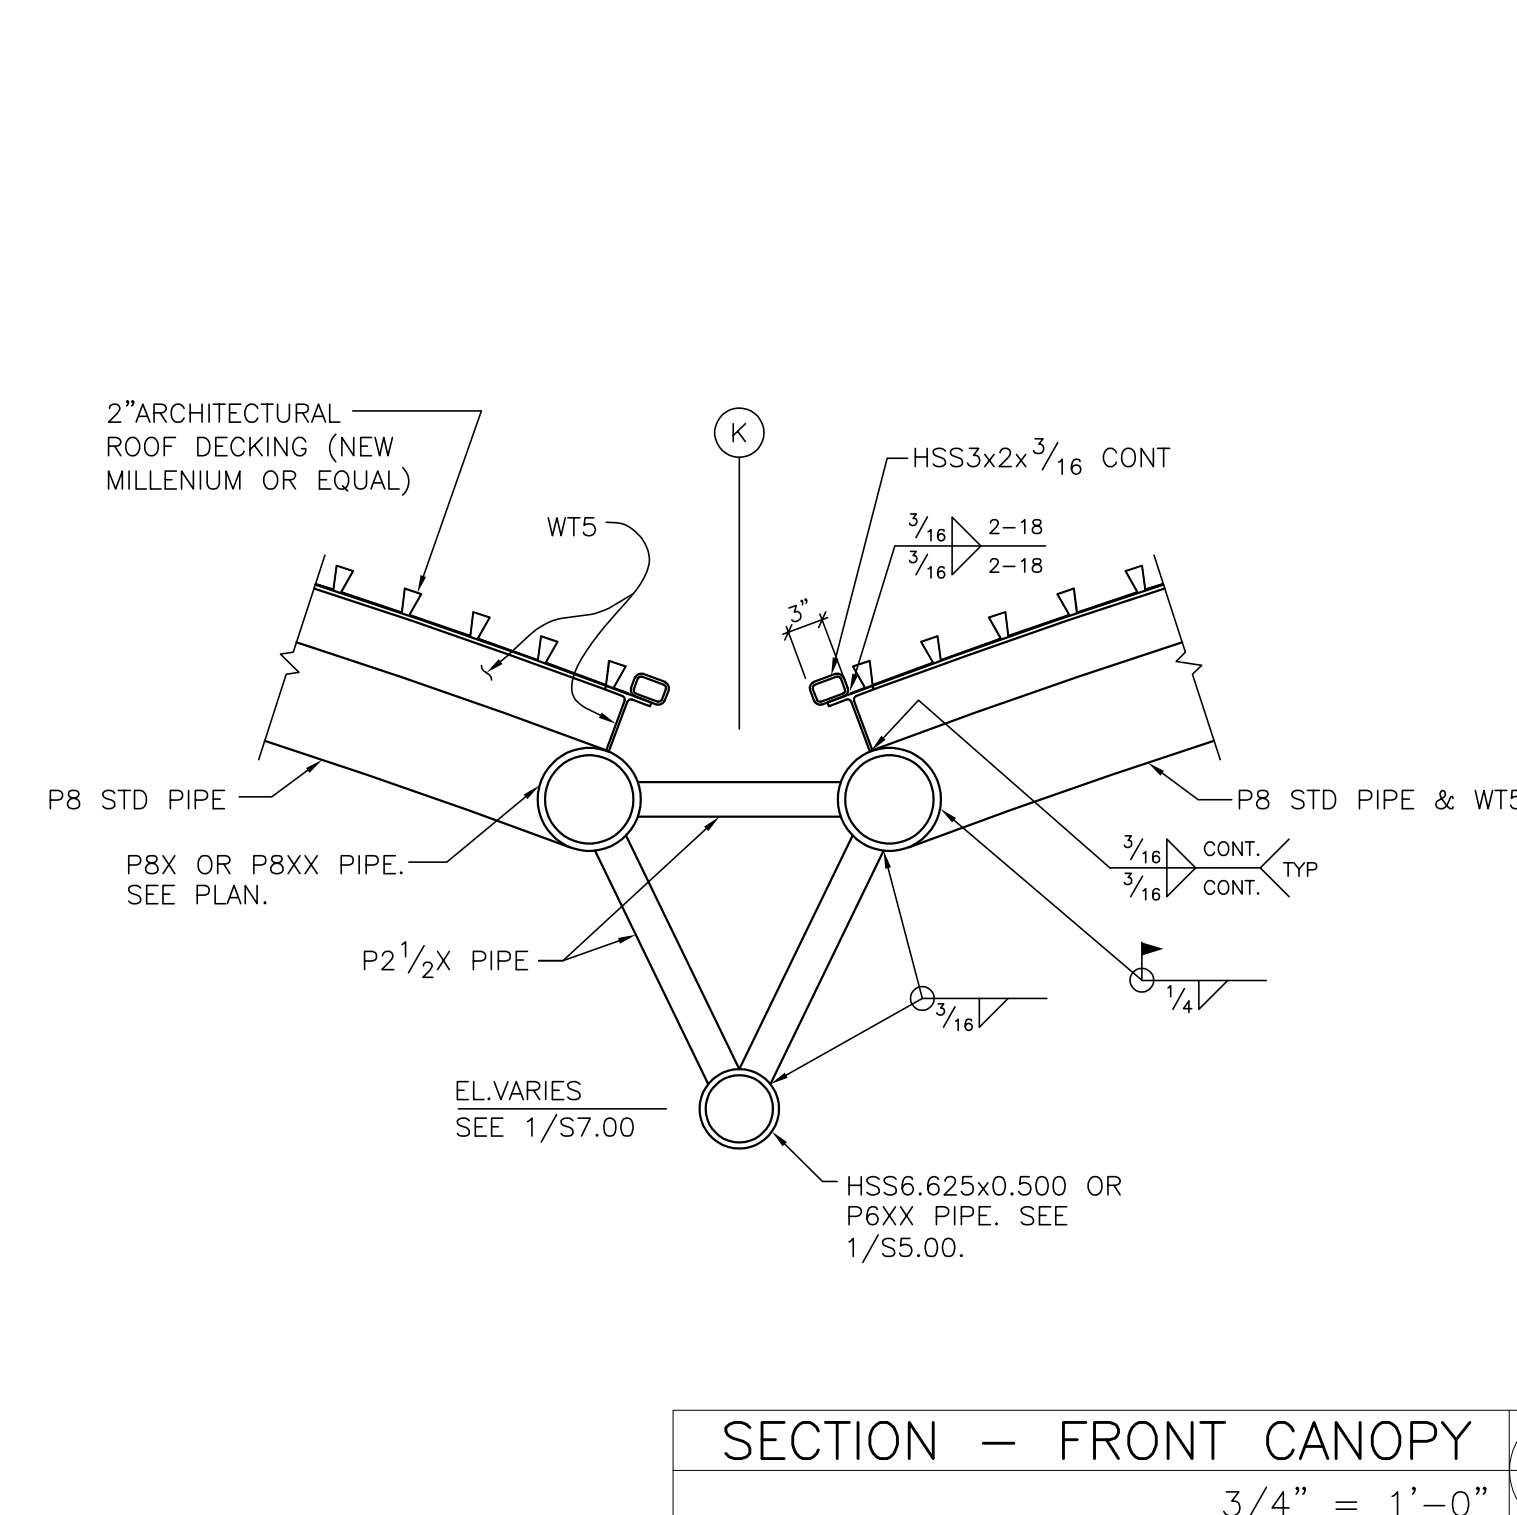


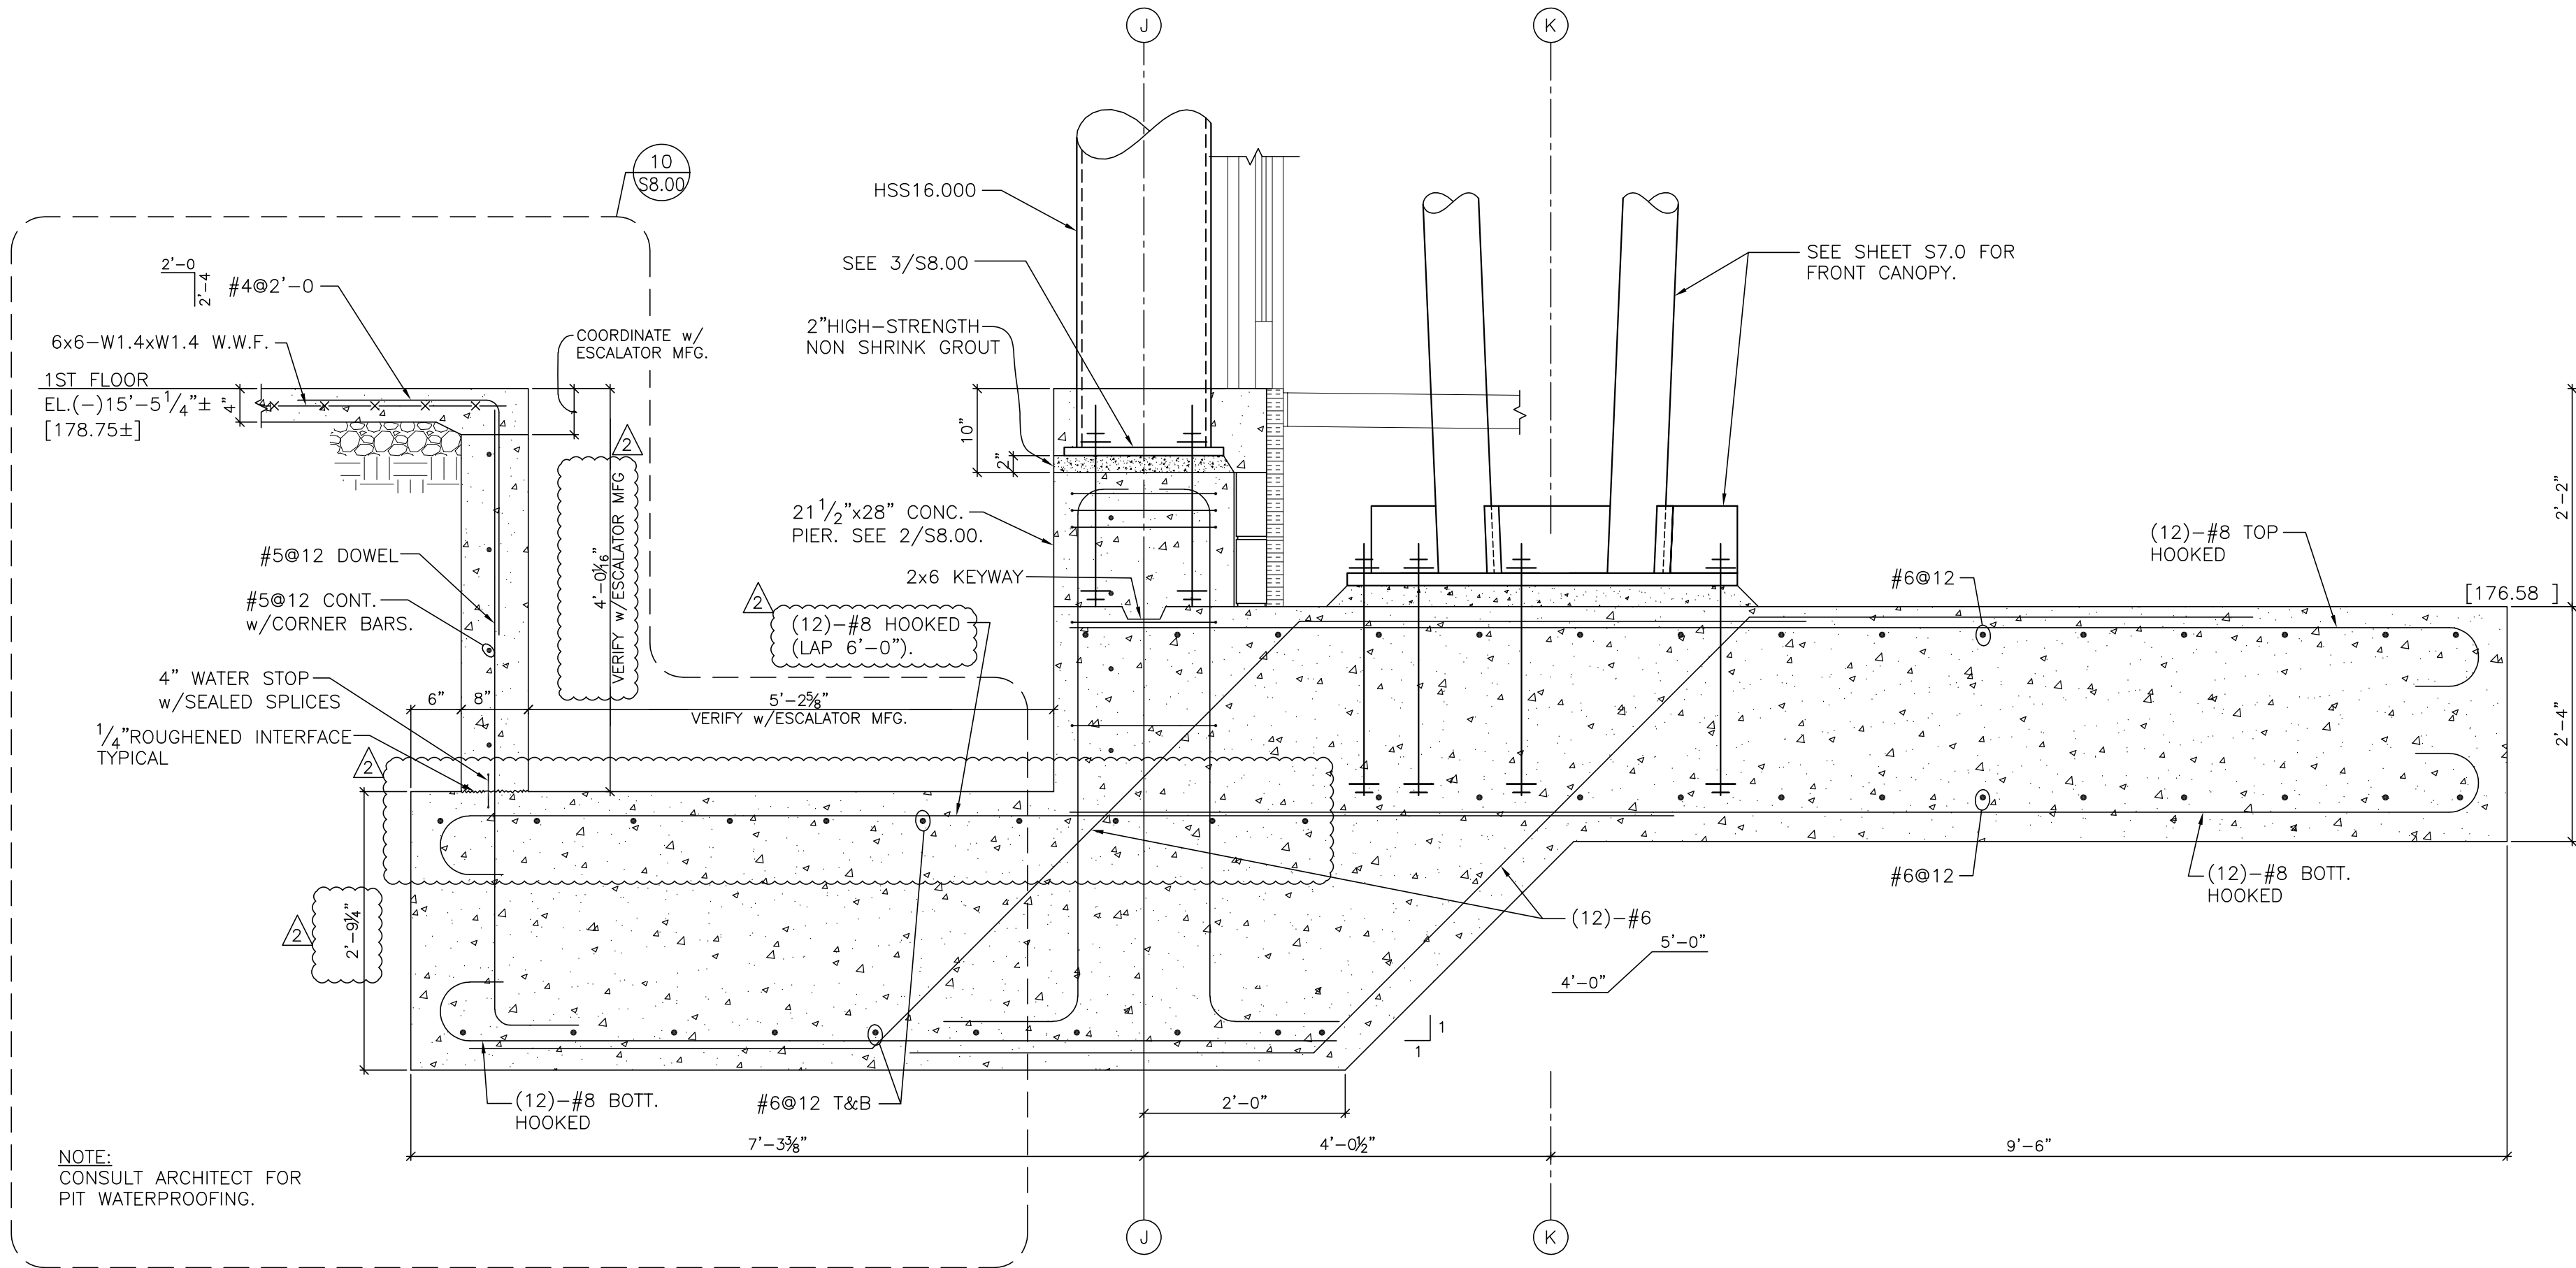


ESCALATOR PIT SECTION AT J3 & J10 — MAIN TERMINAL 1
3/4" = 1'-0" \$8.00

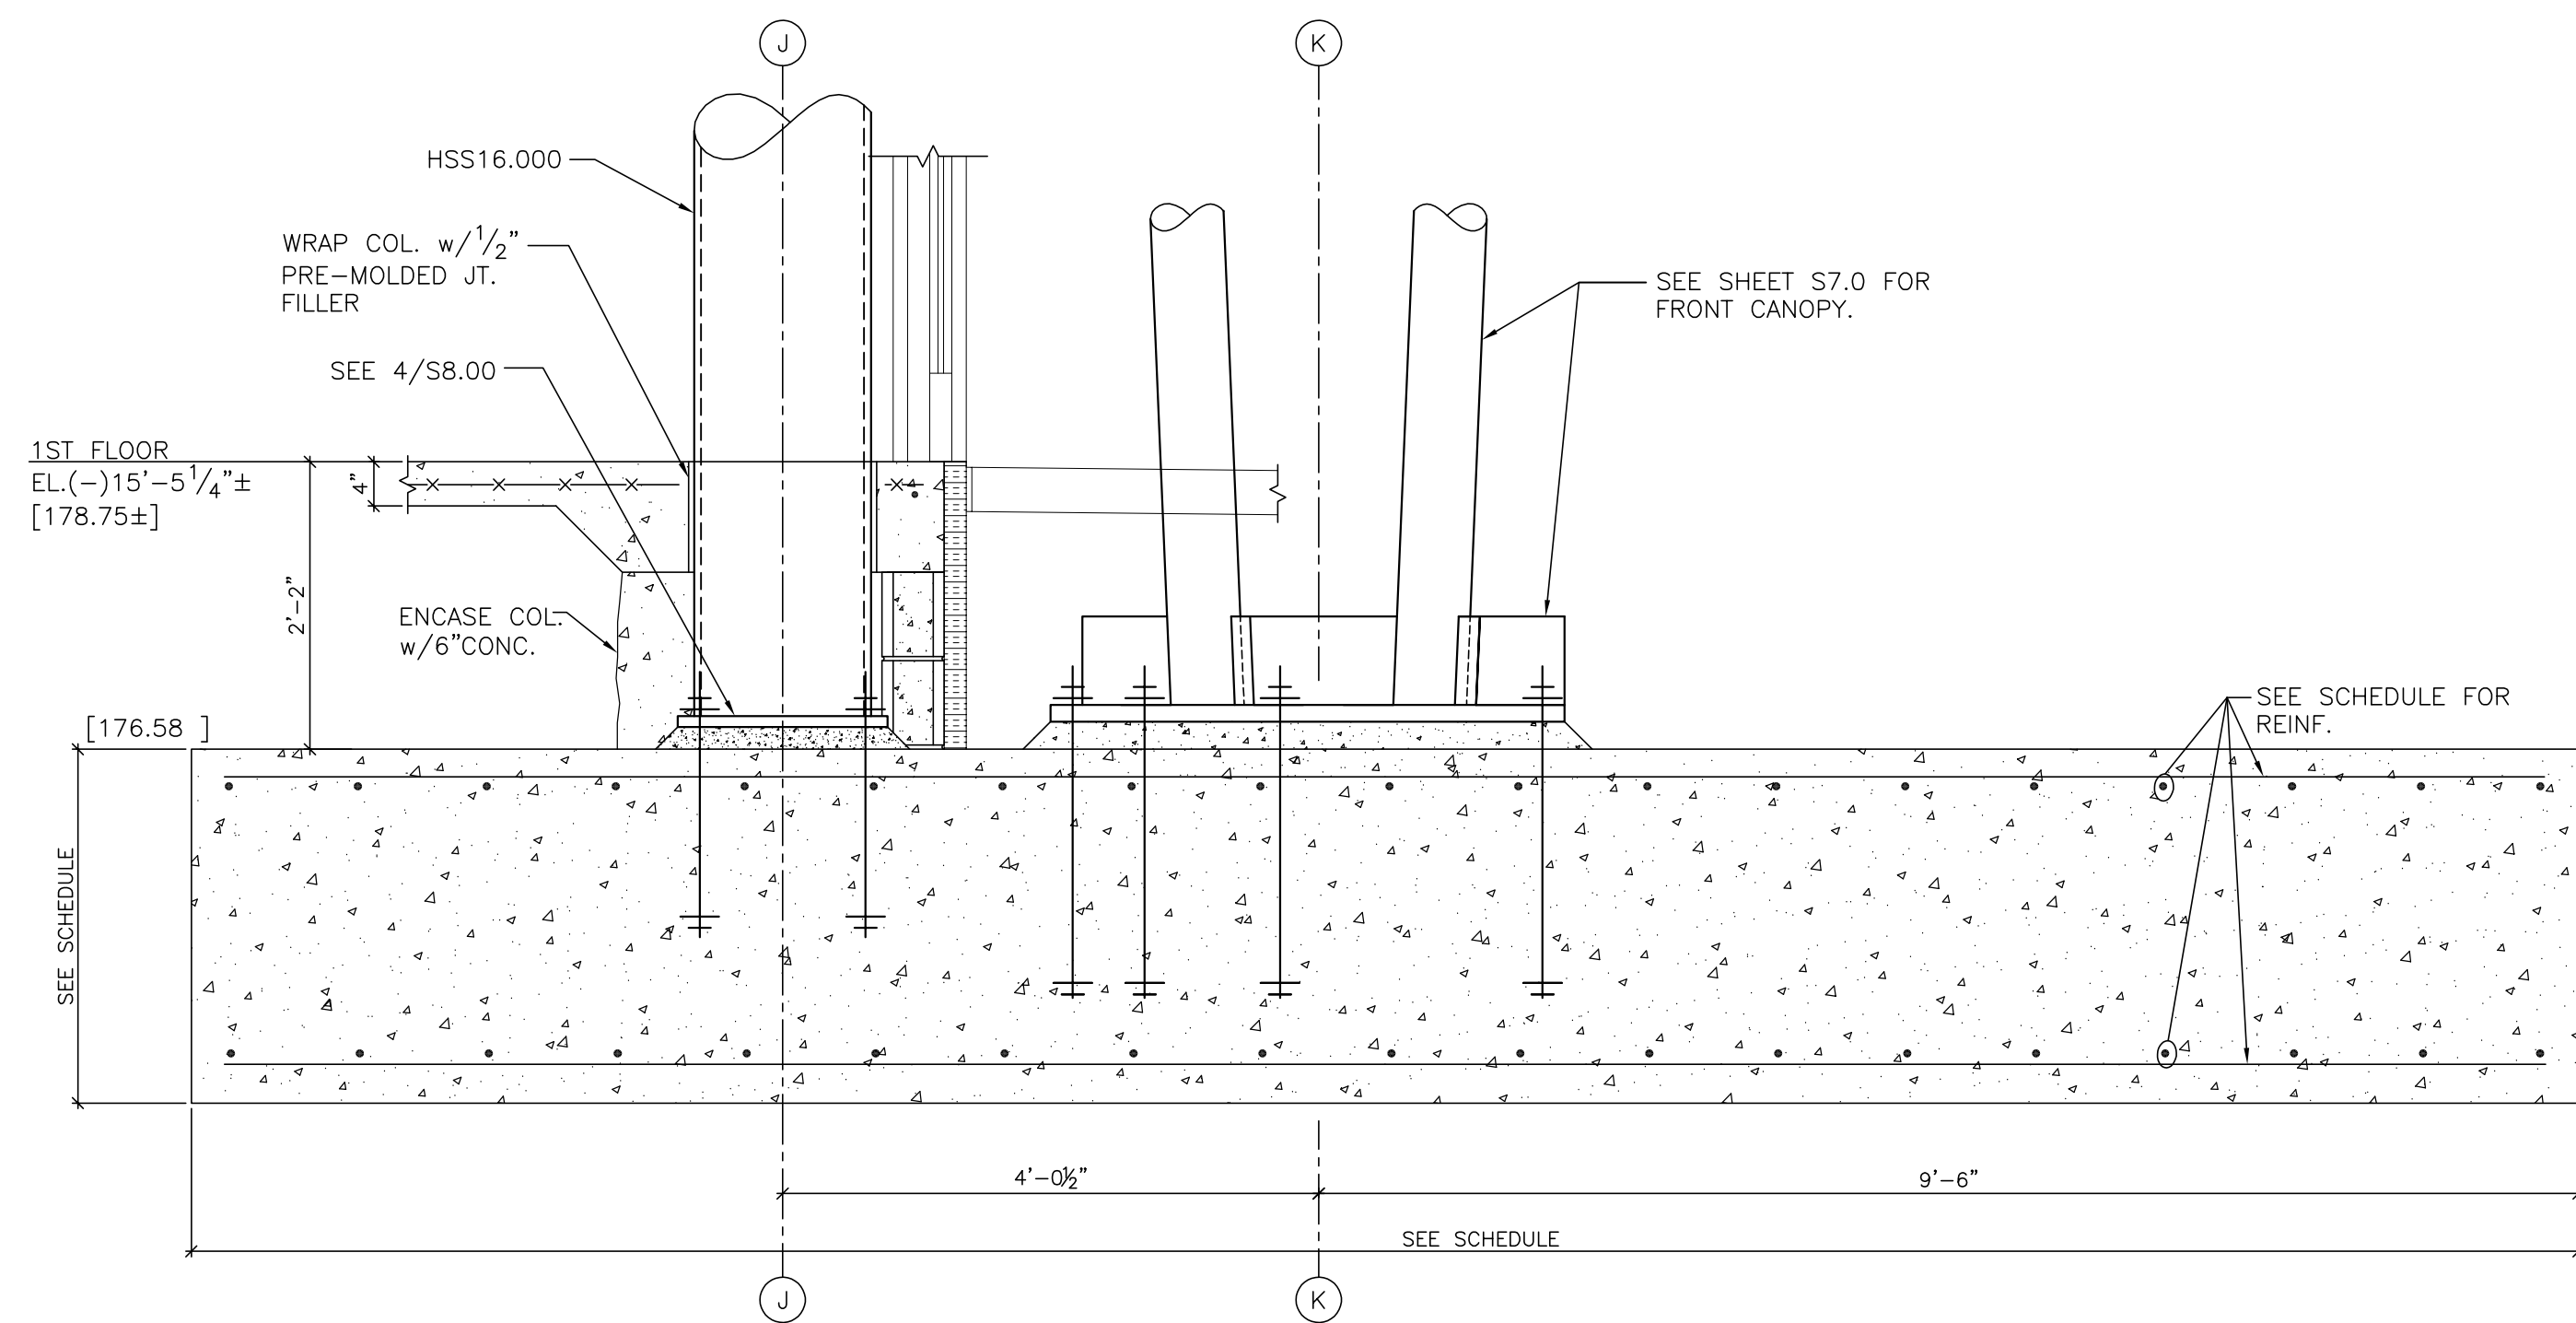


FOUNDATION SECTION — MAIN TERMINAL 6
3/4" = 1'-0" \$8.00

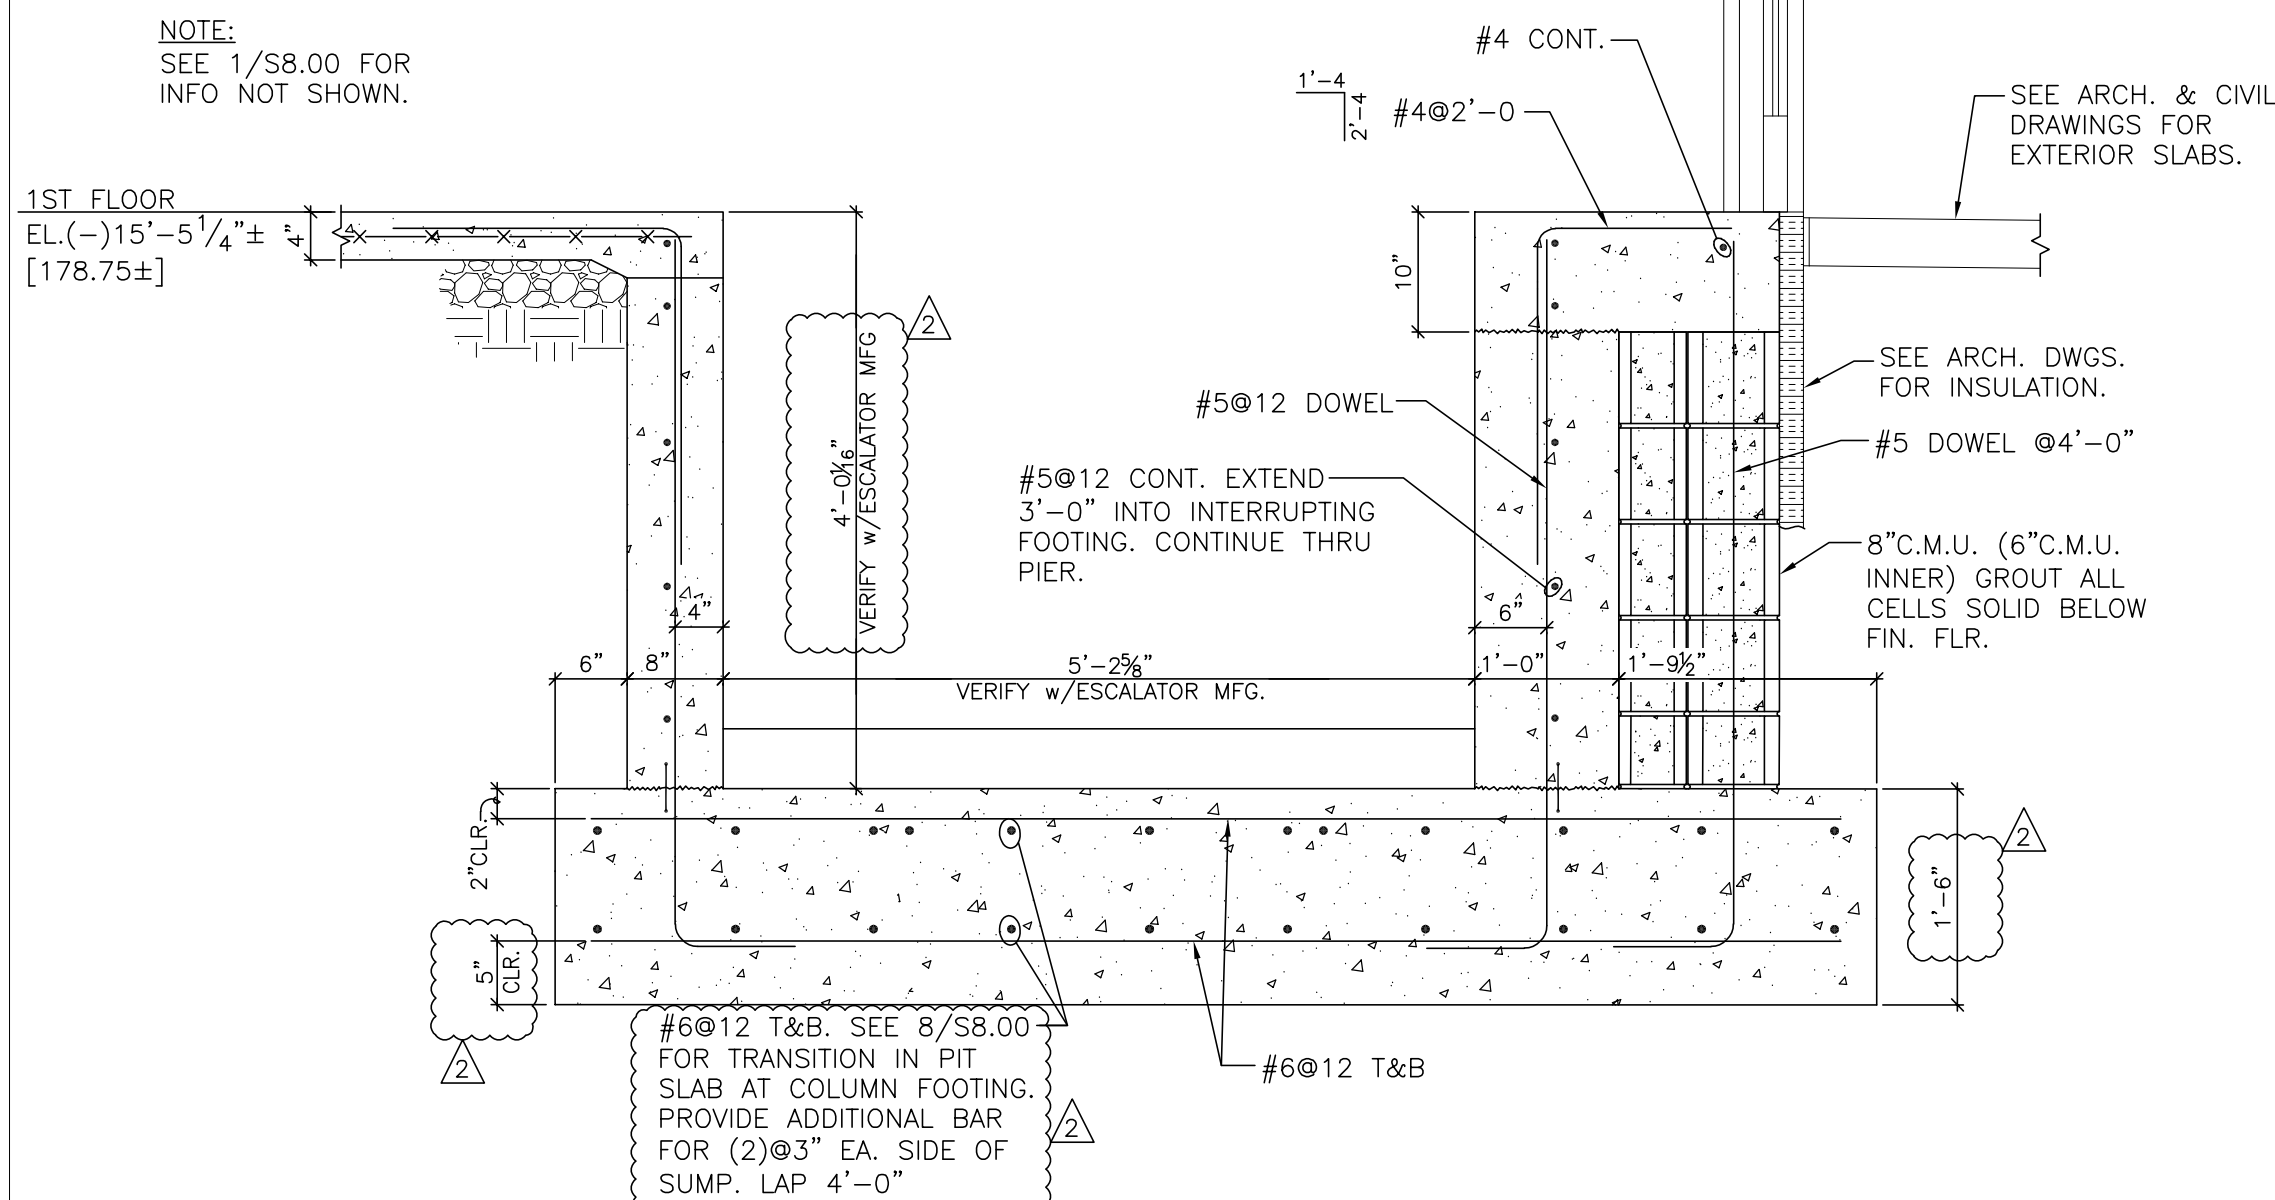


ESCALATOR PIT SECTION — MAIN TERMINAL 7
3/4" = 1'-0" \$8.00

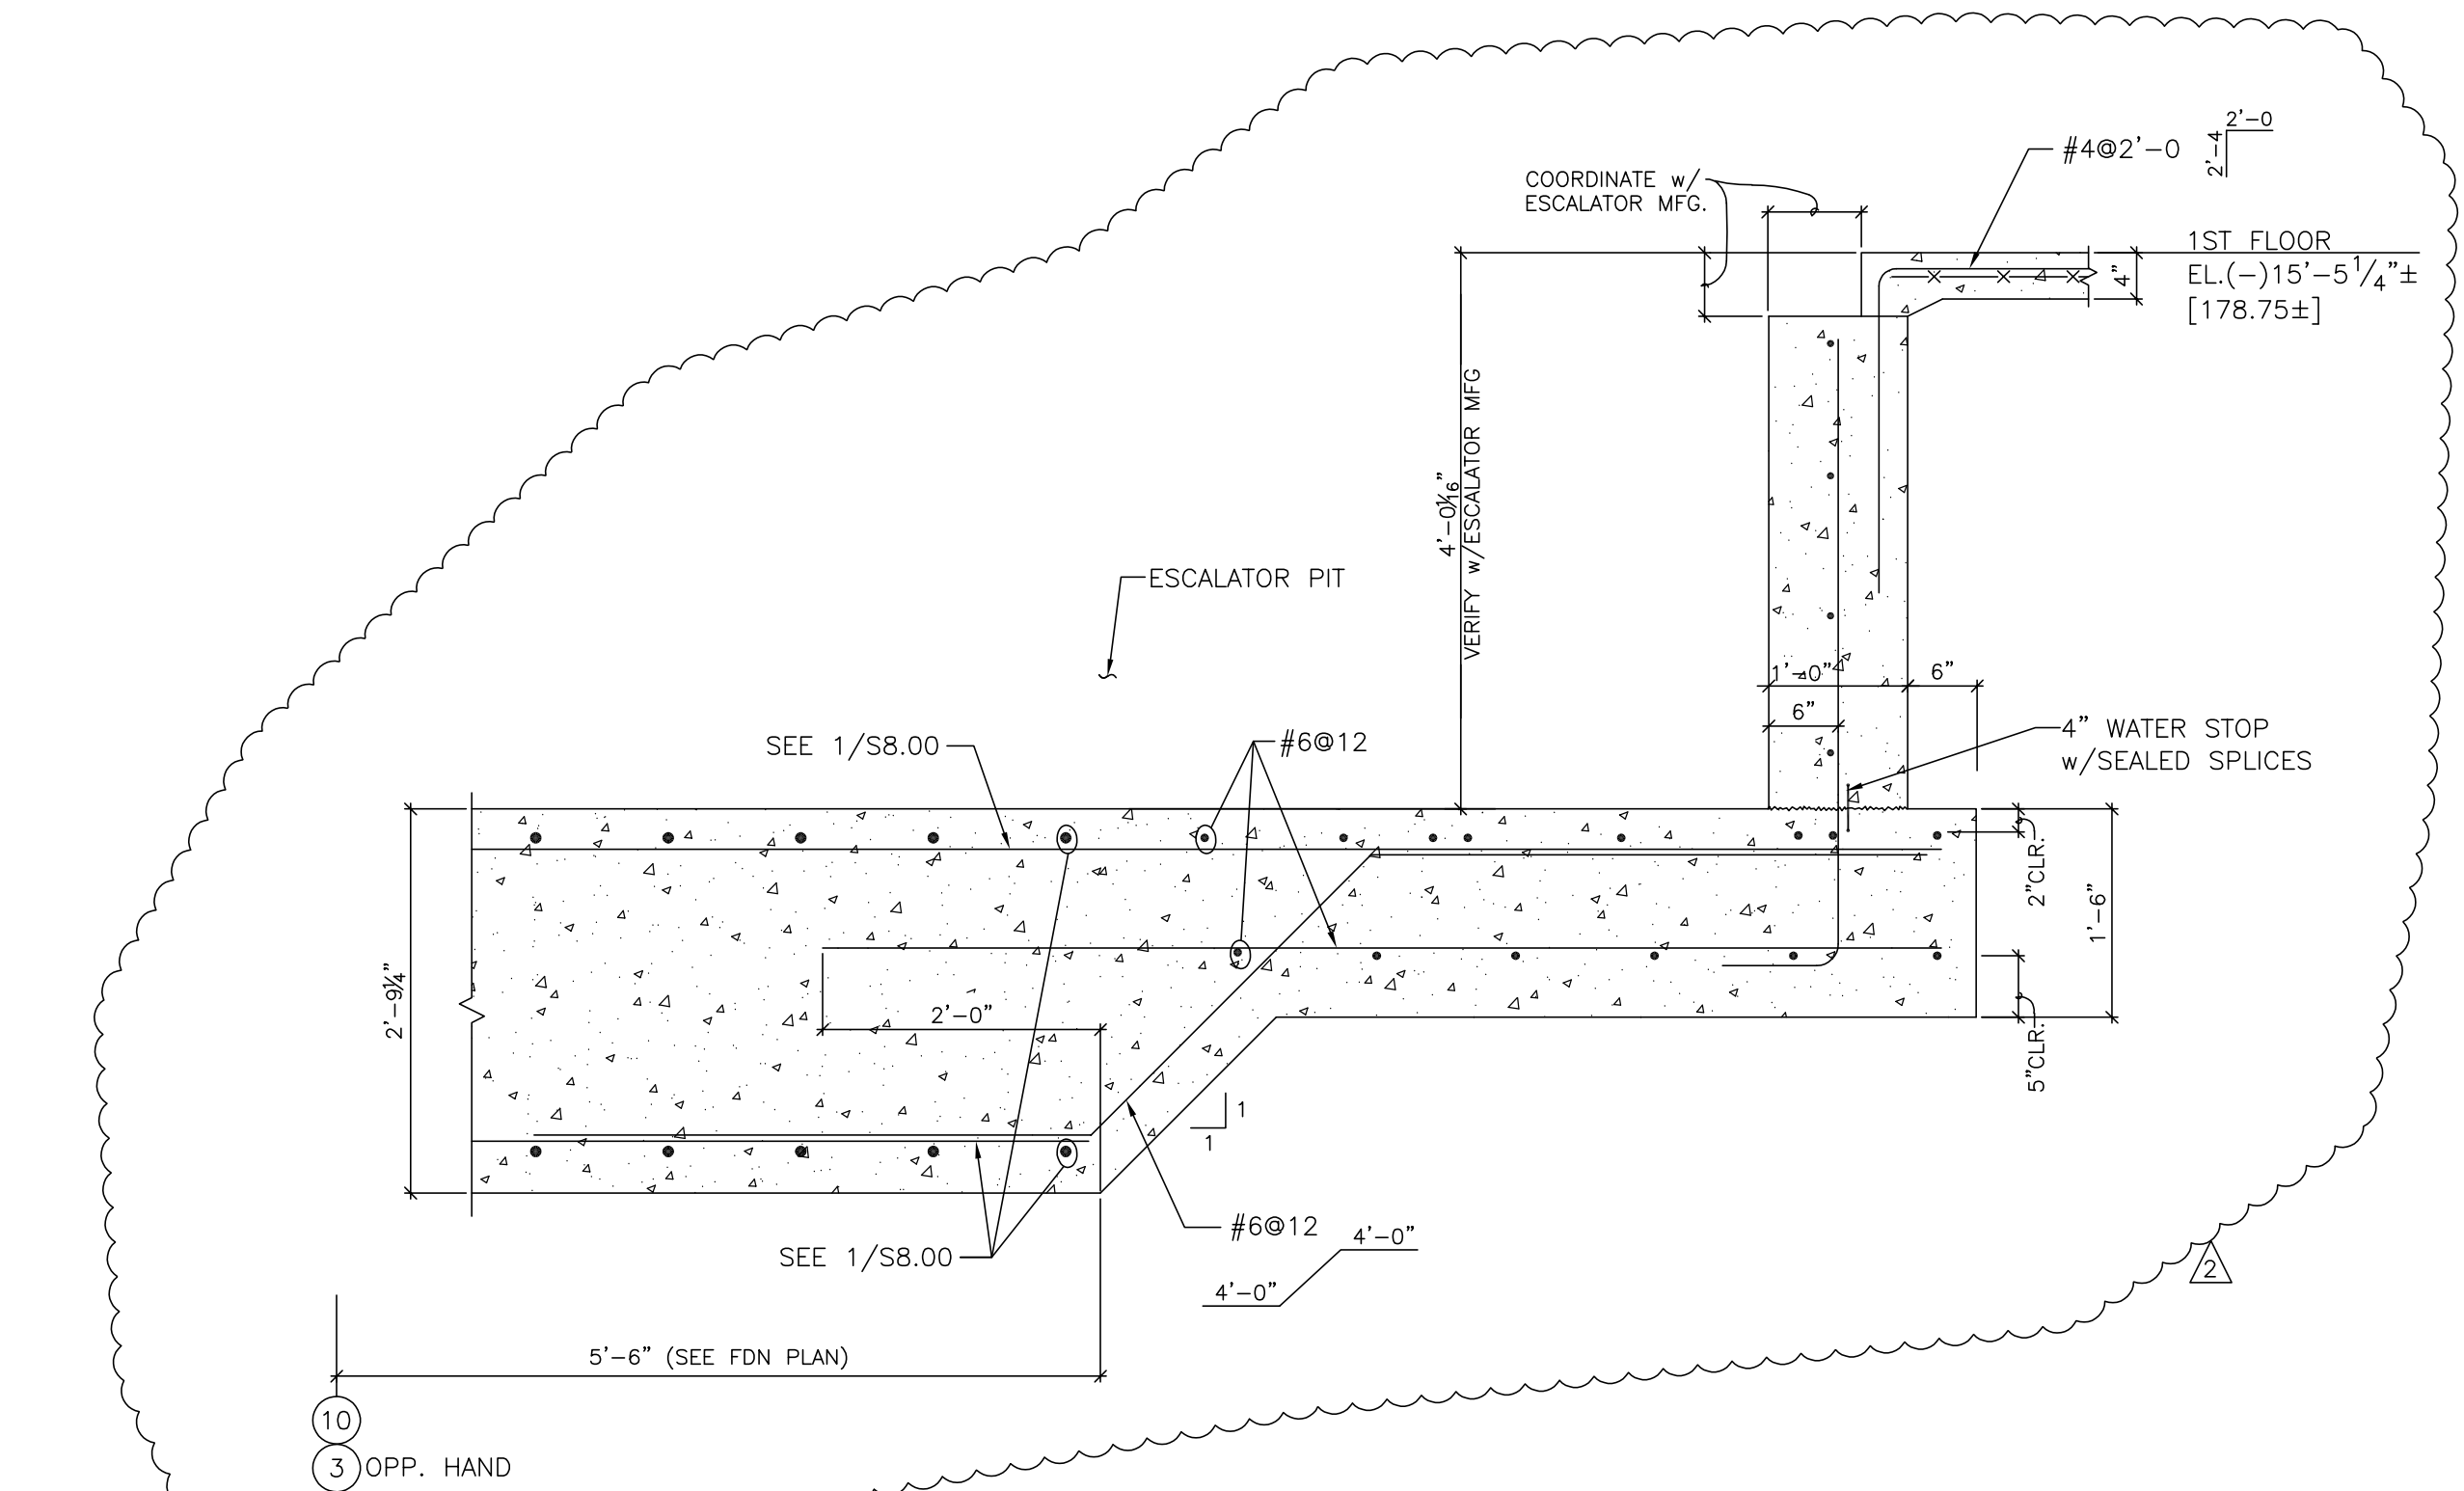


ESCALATOR PIT SECTION — MAIN TERMINAL 8
3/4" = 1'-0" \$8.00

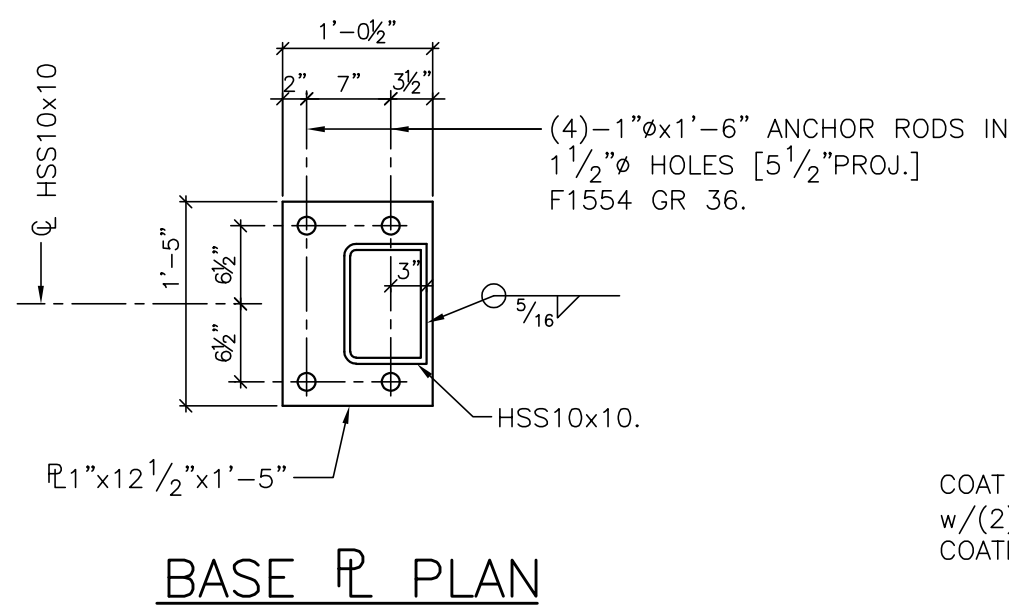


BASE PL. PLAN

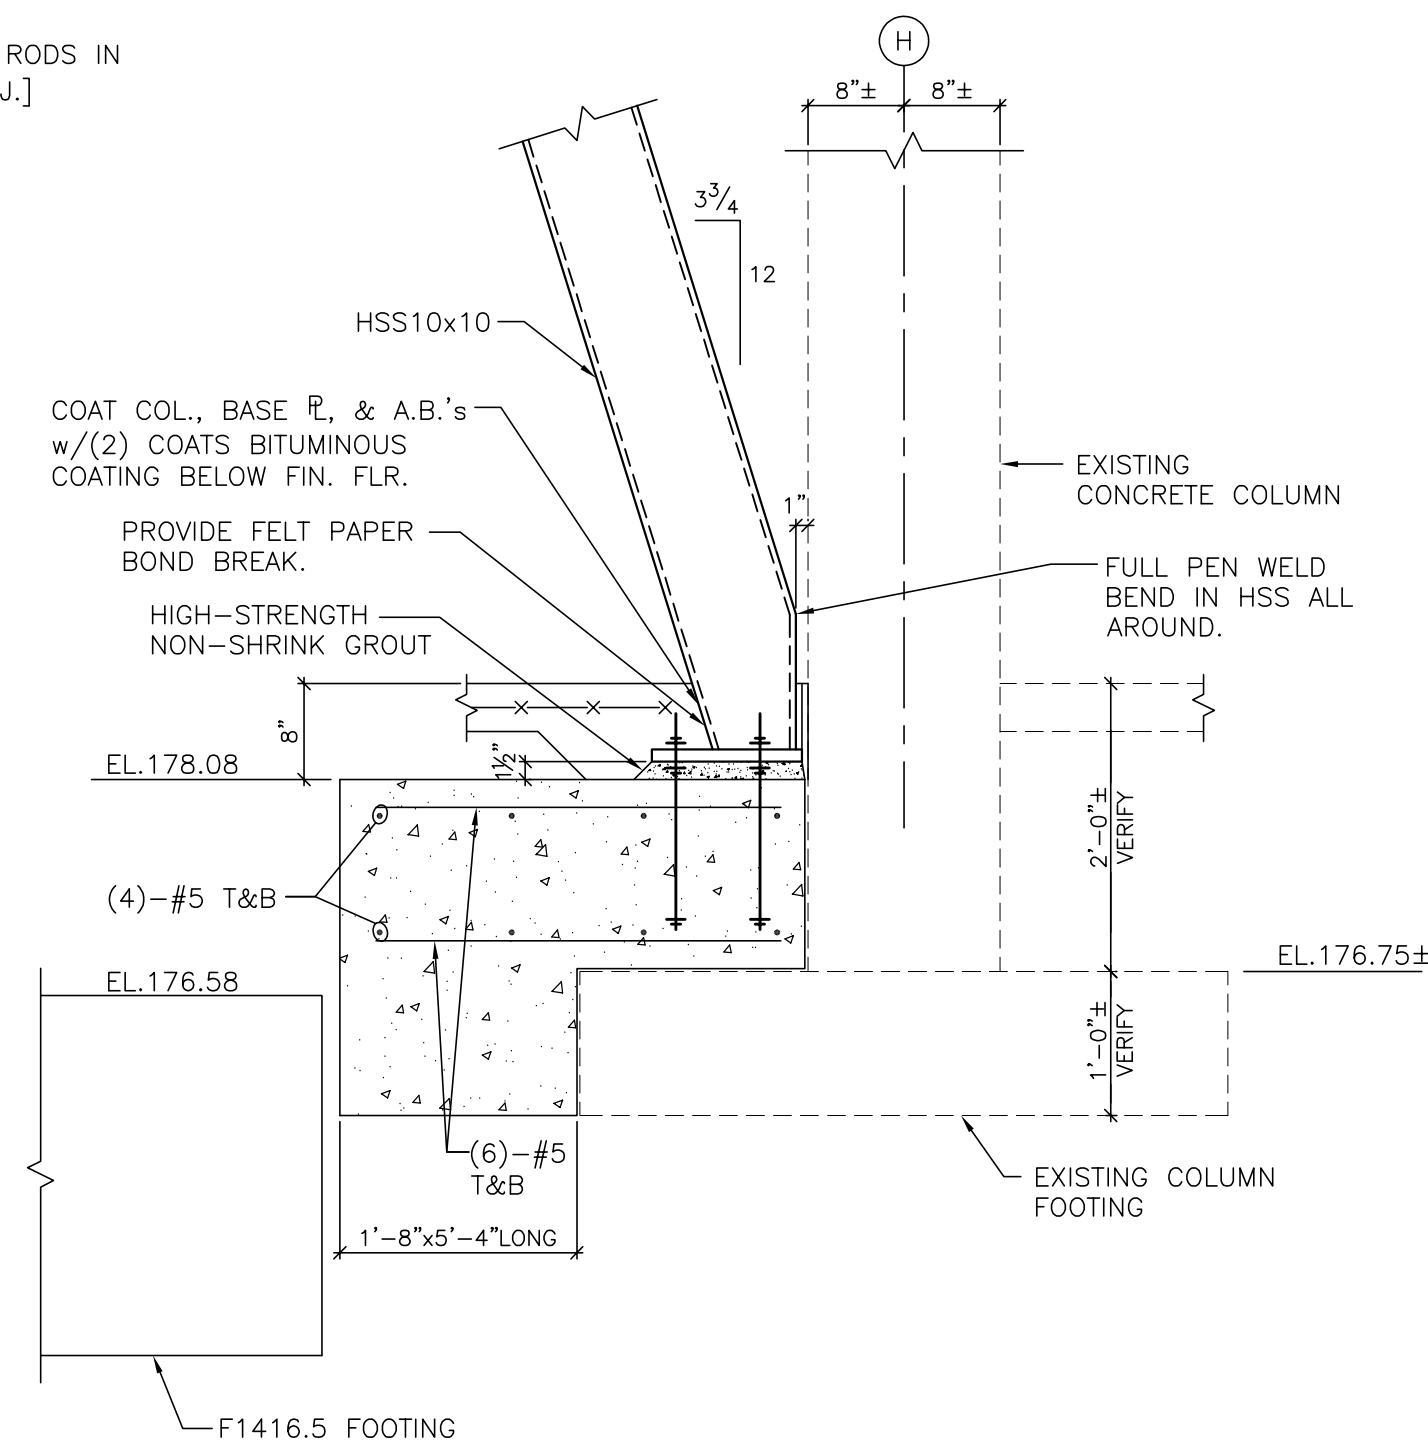


FOUNDATION SECTION — MAIN TERMINAL 9
3/4" = 1'-0" \$8.00

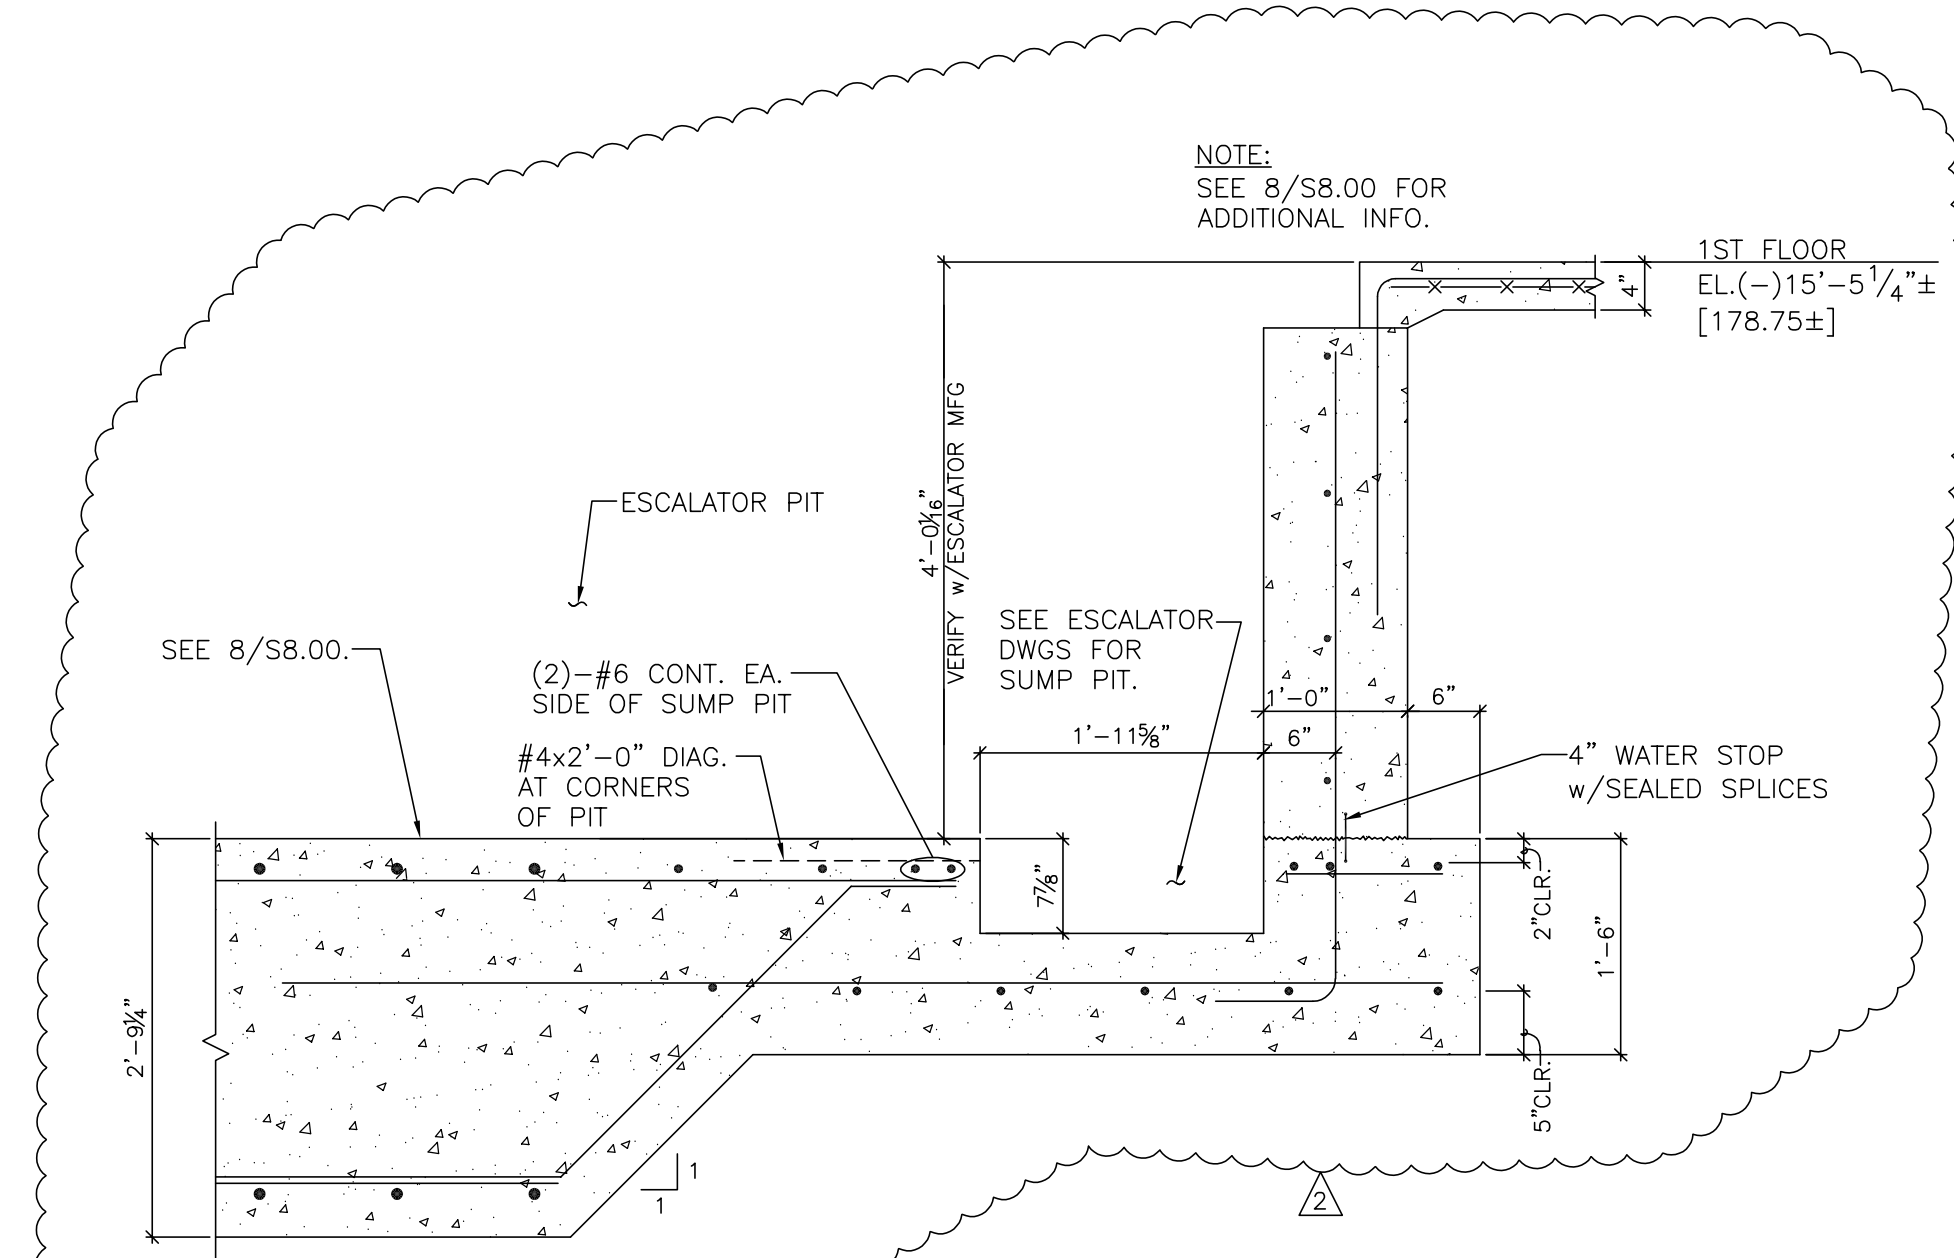


SUMP PIT AT ESCALATOR 10
3/4" = 1'-0" \$8.00

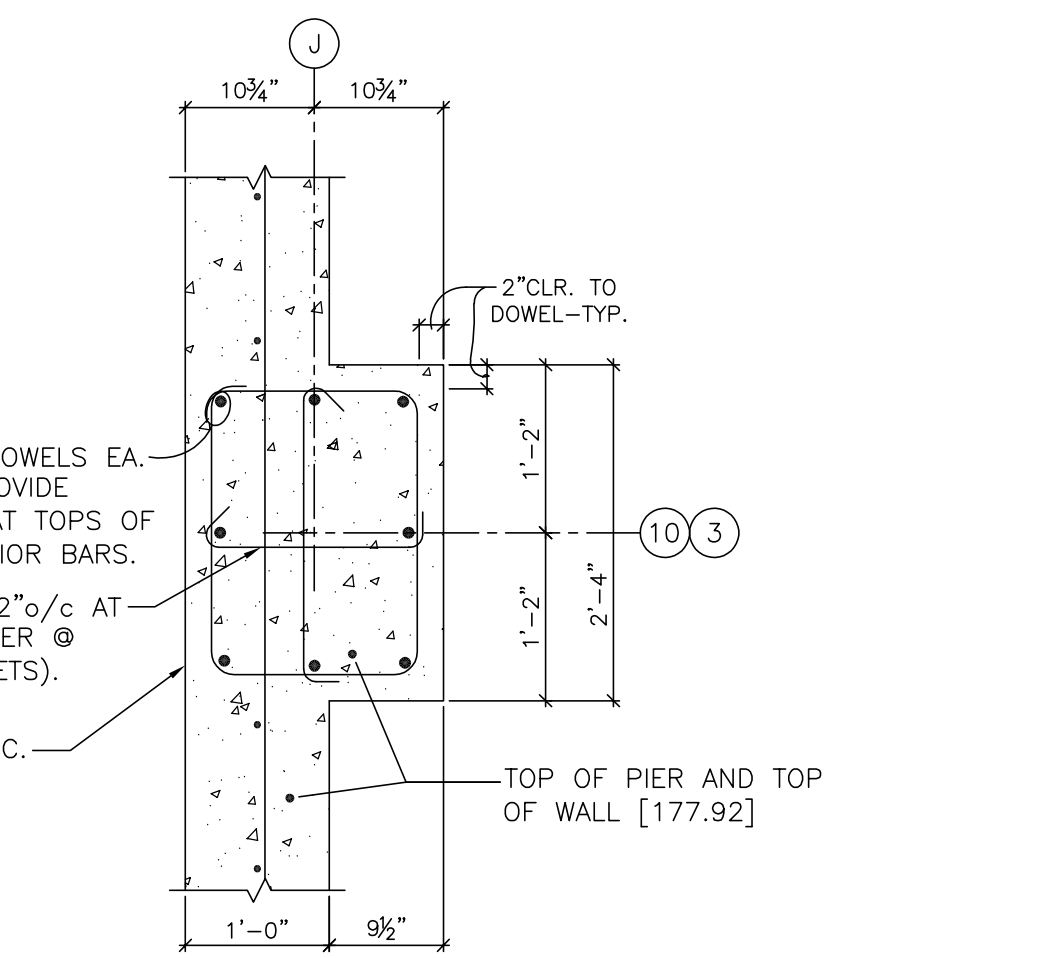


CONC. PIER PLAN AT J3 & J10 2
3/4" = 1'-0" \$8.00

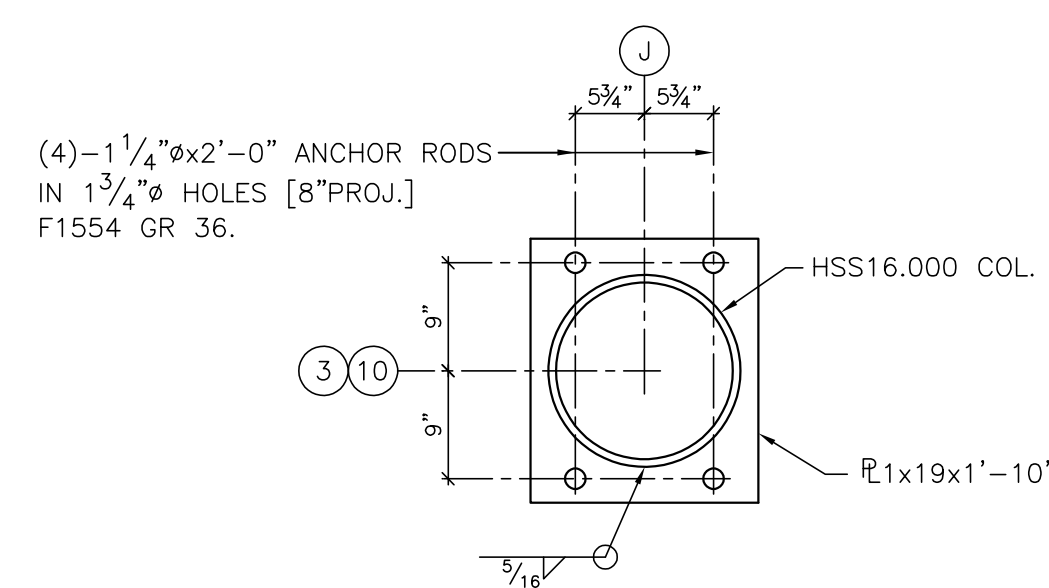


BASE PLATE PLAN AT J3 & J10 3
3/4" = 1'-0" \$8.00

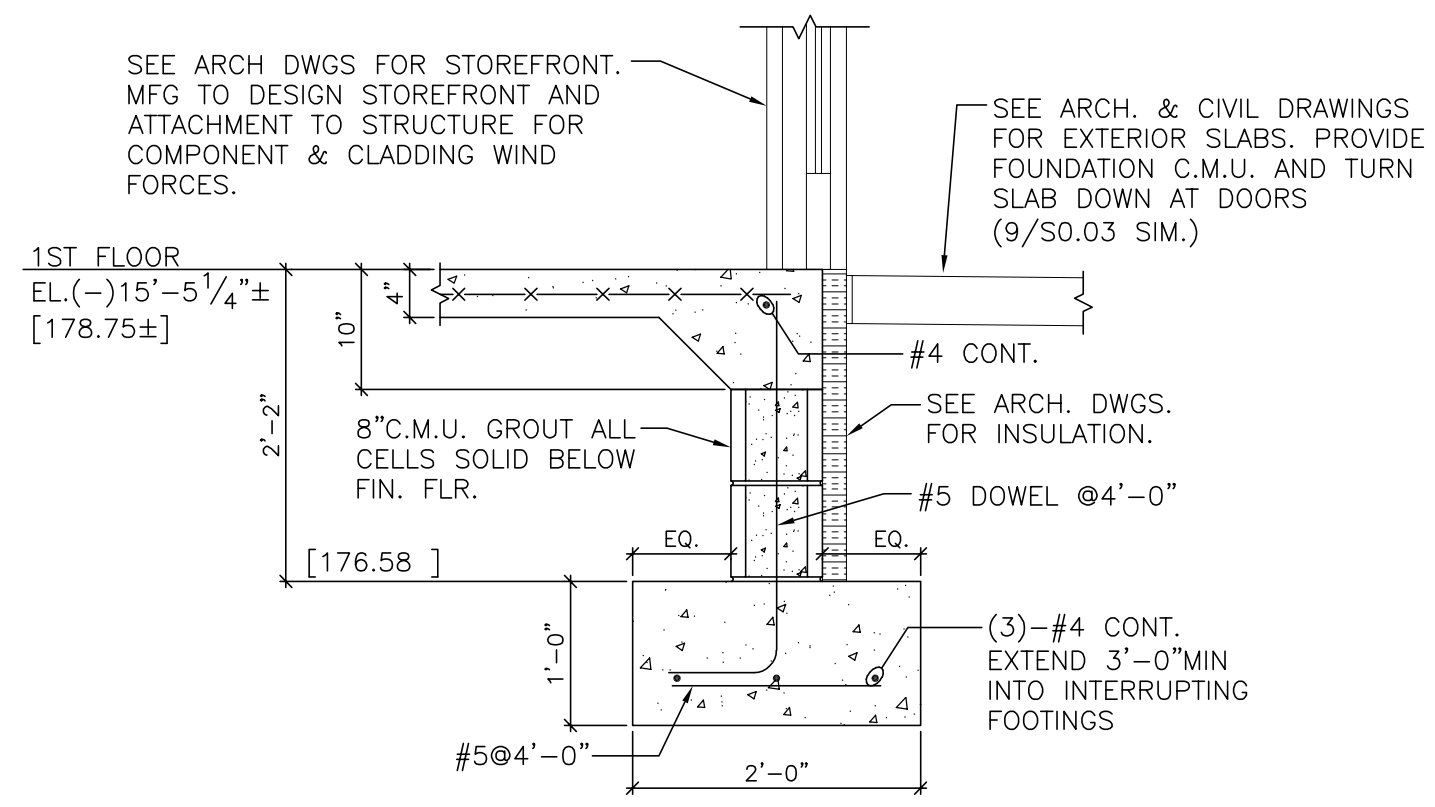


SECTION 5
3/4" = 1'-0" \$8.00

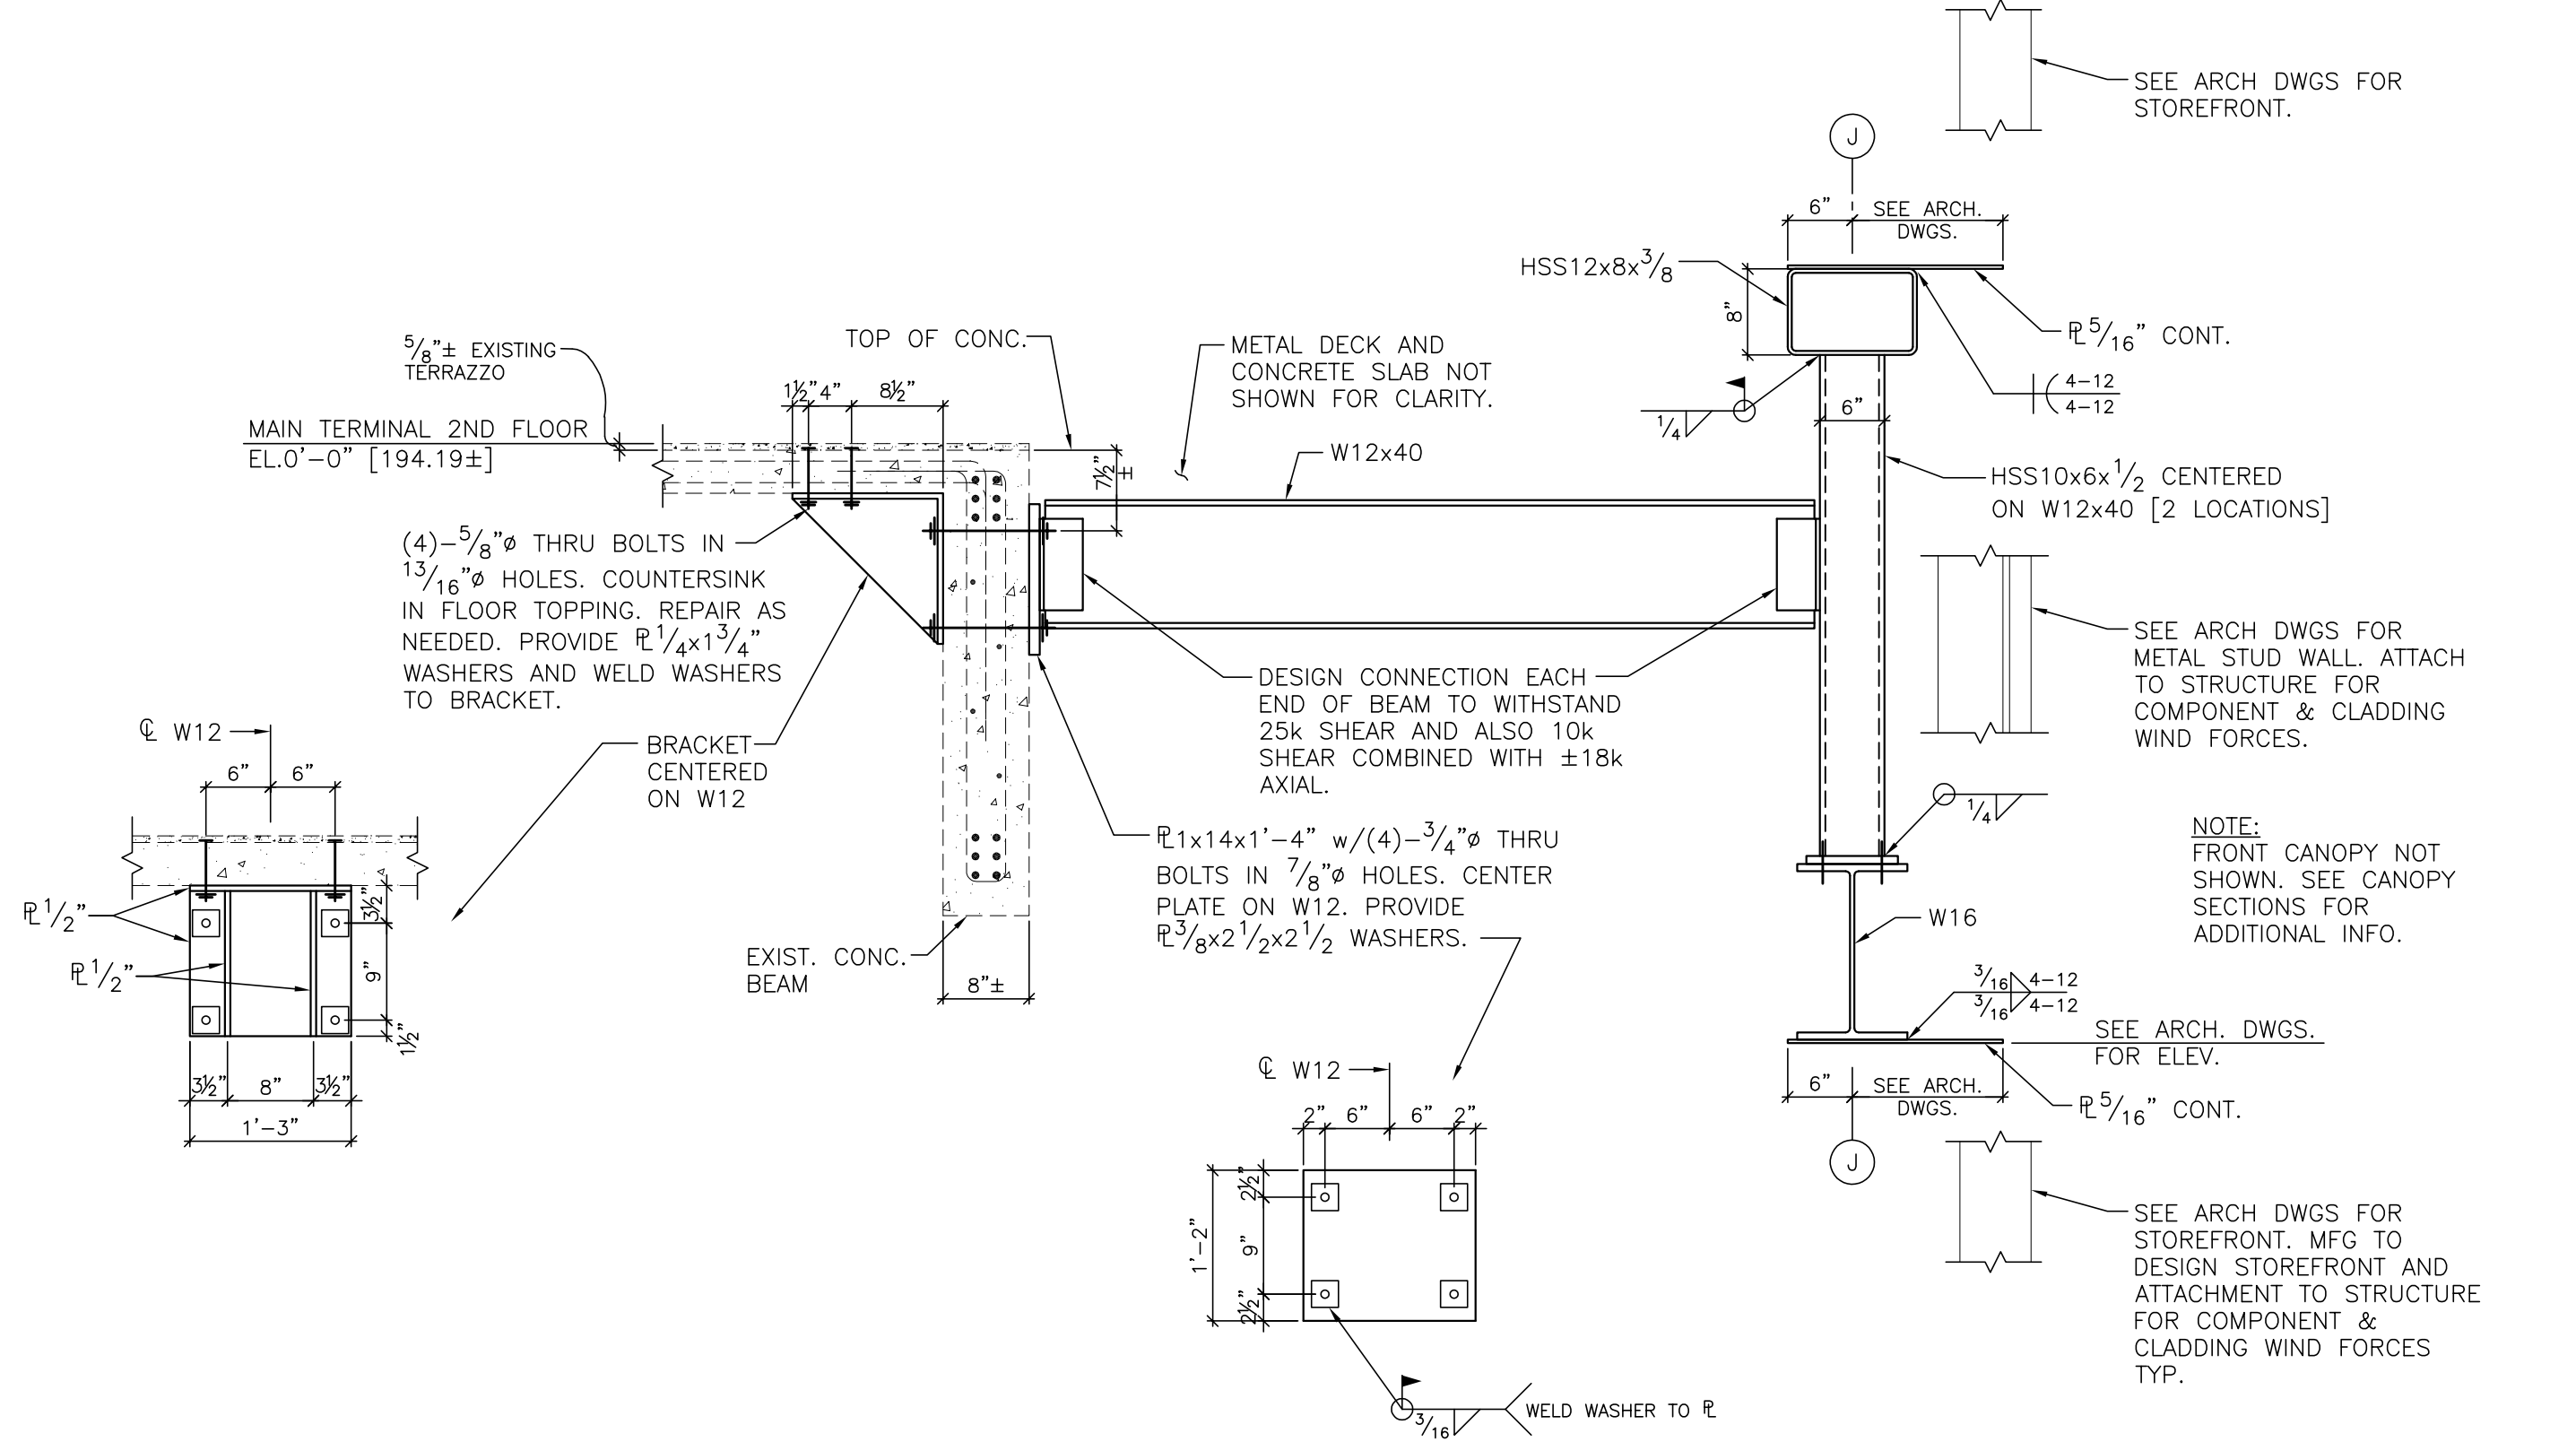


FLOOR FRAMING SECTION - MAIN TERMINAL 1
3/4" = 1'-0" S8.12

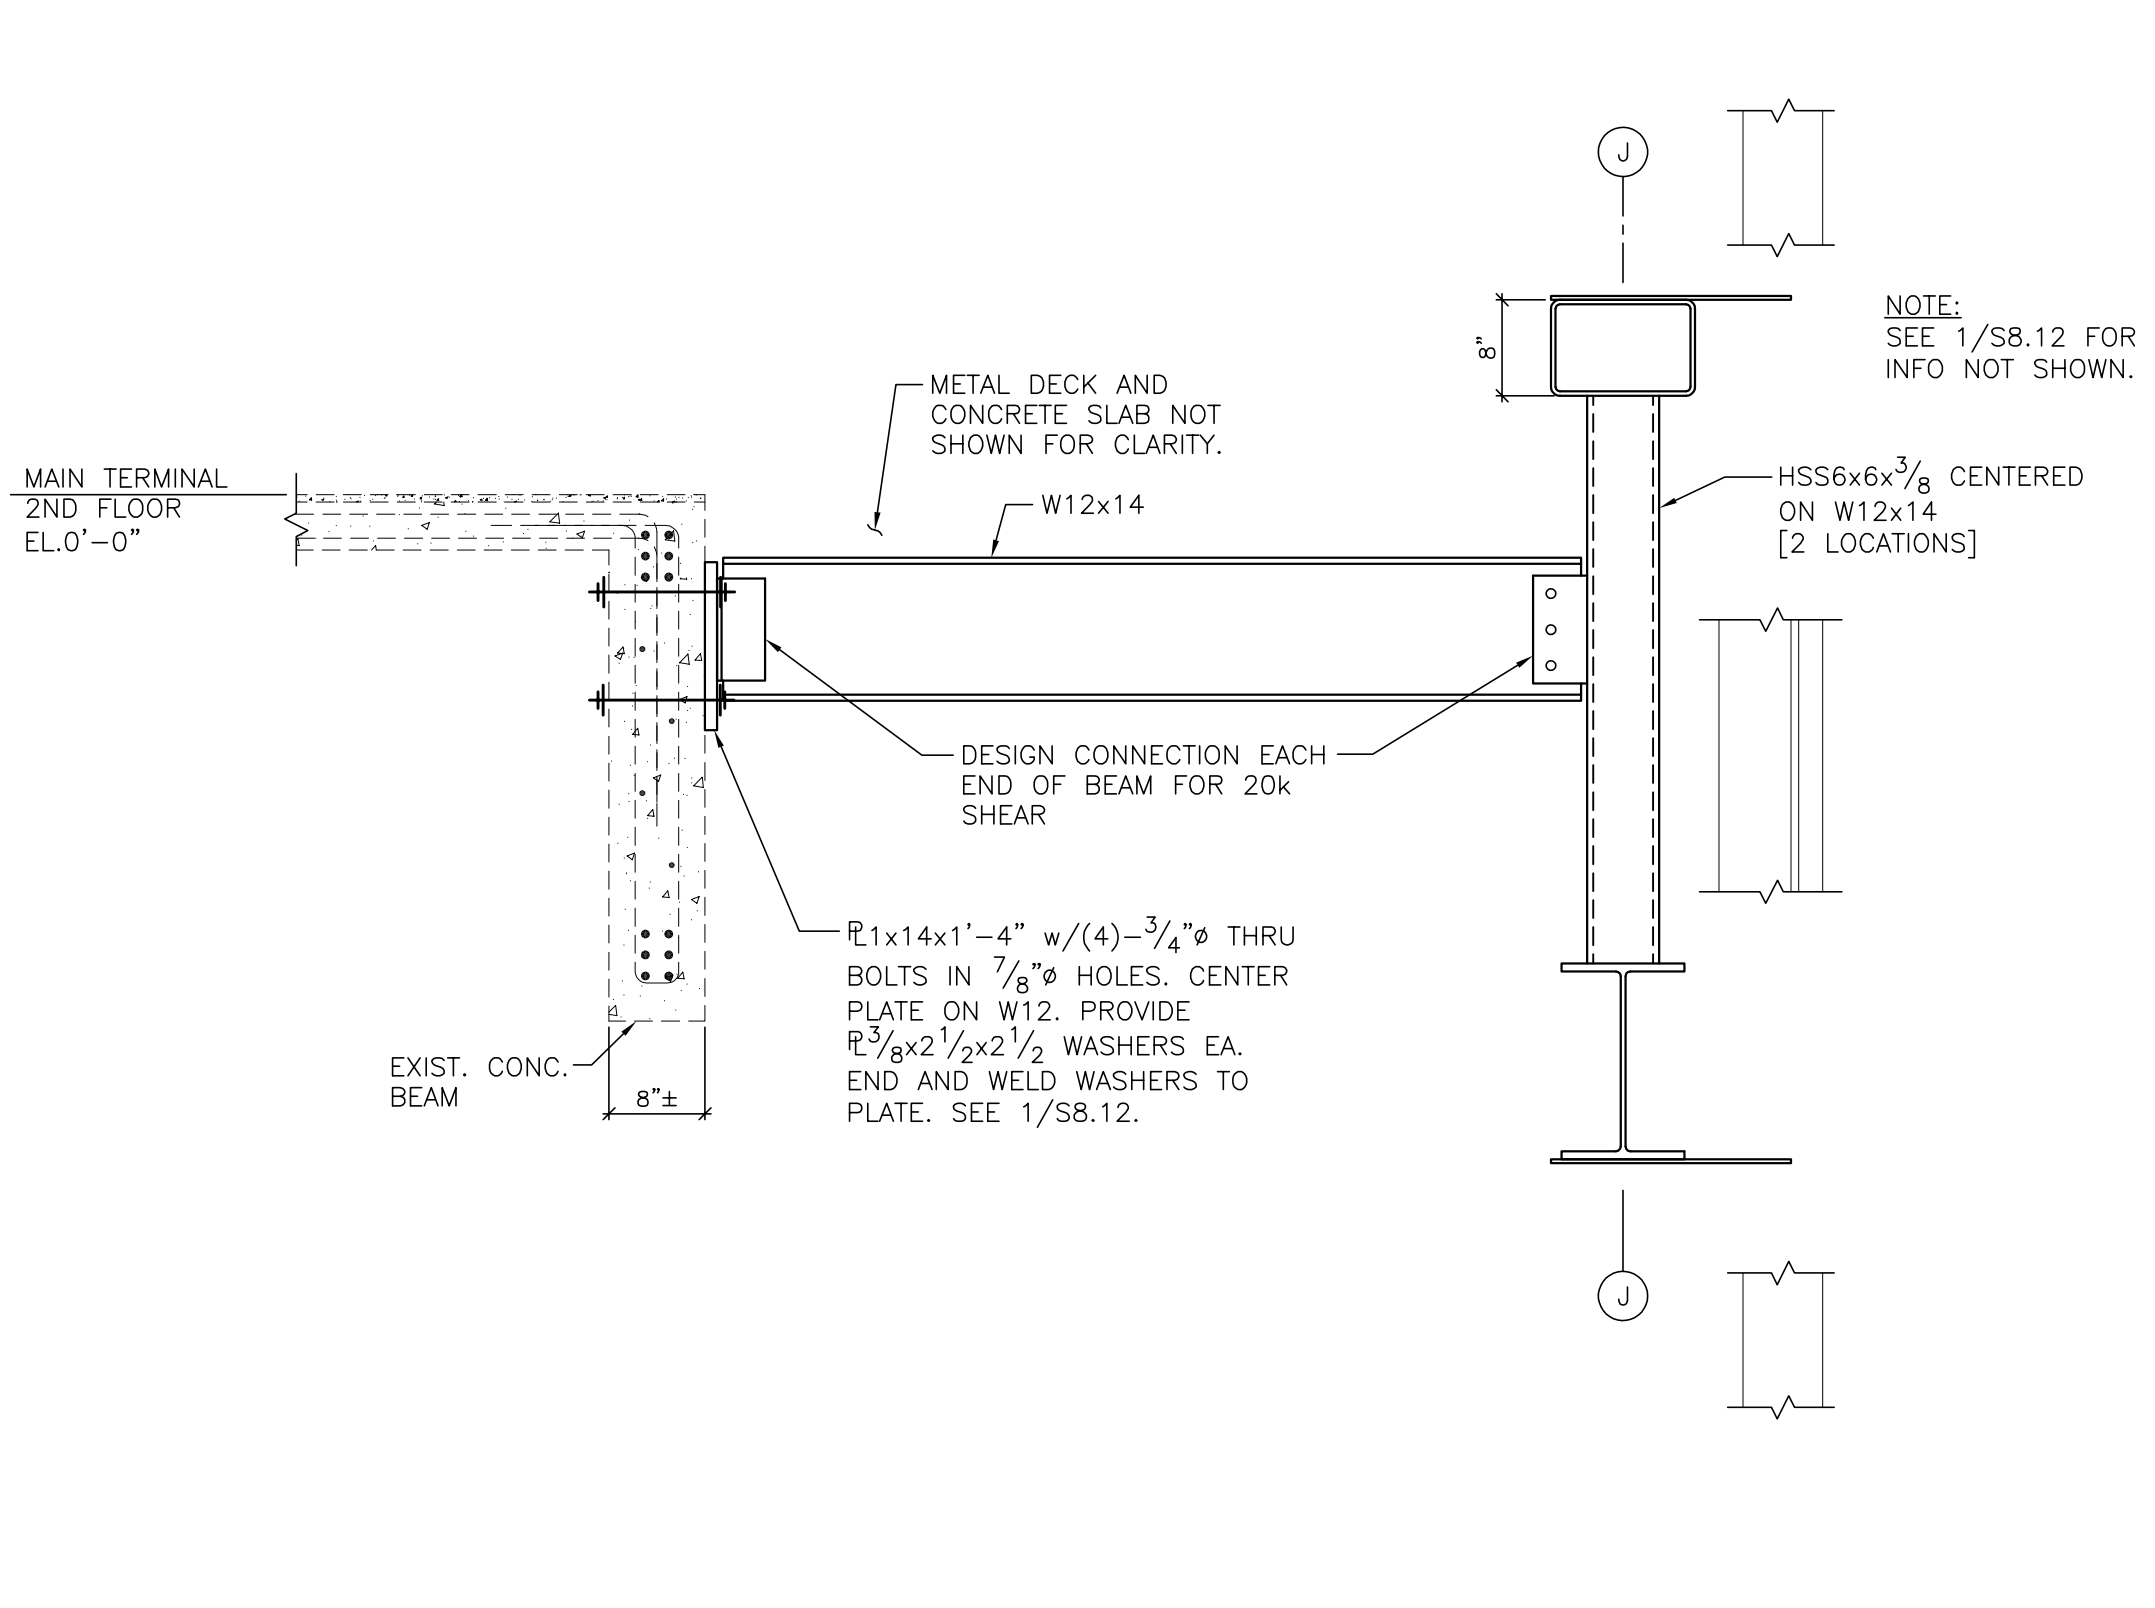


FLOOR FRAMING SECTION - MAIN TERMINAL 2
3/4" = 1'-0" S8.12

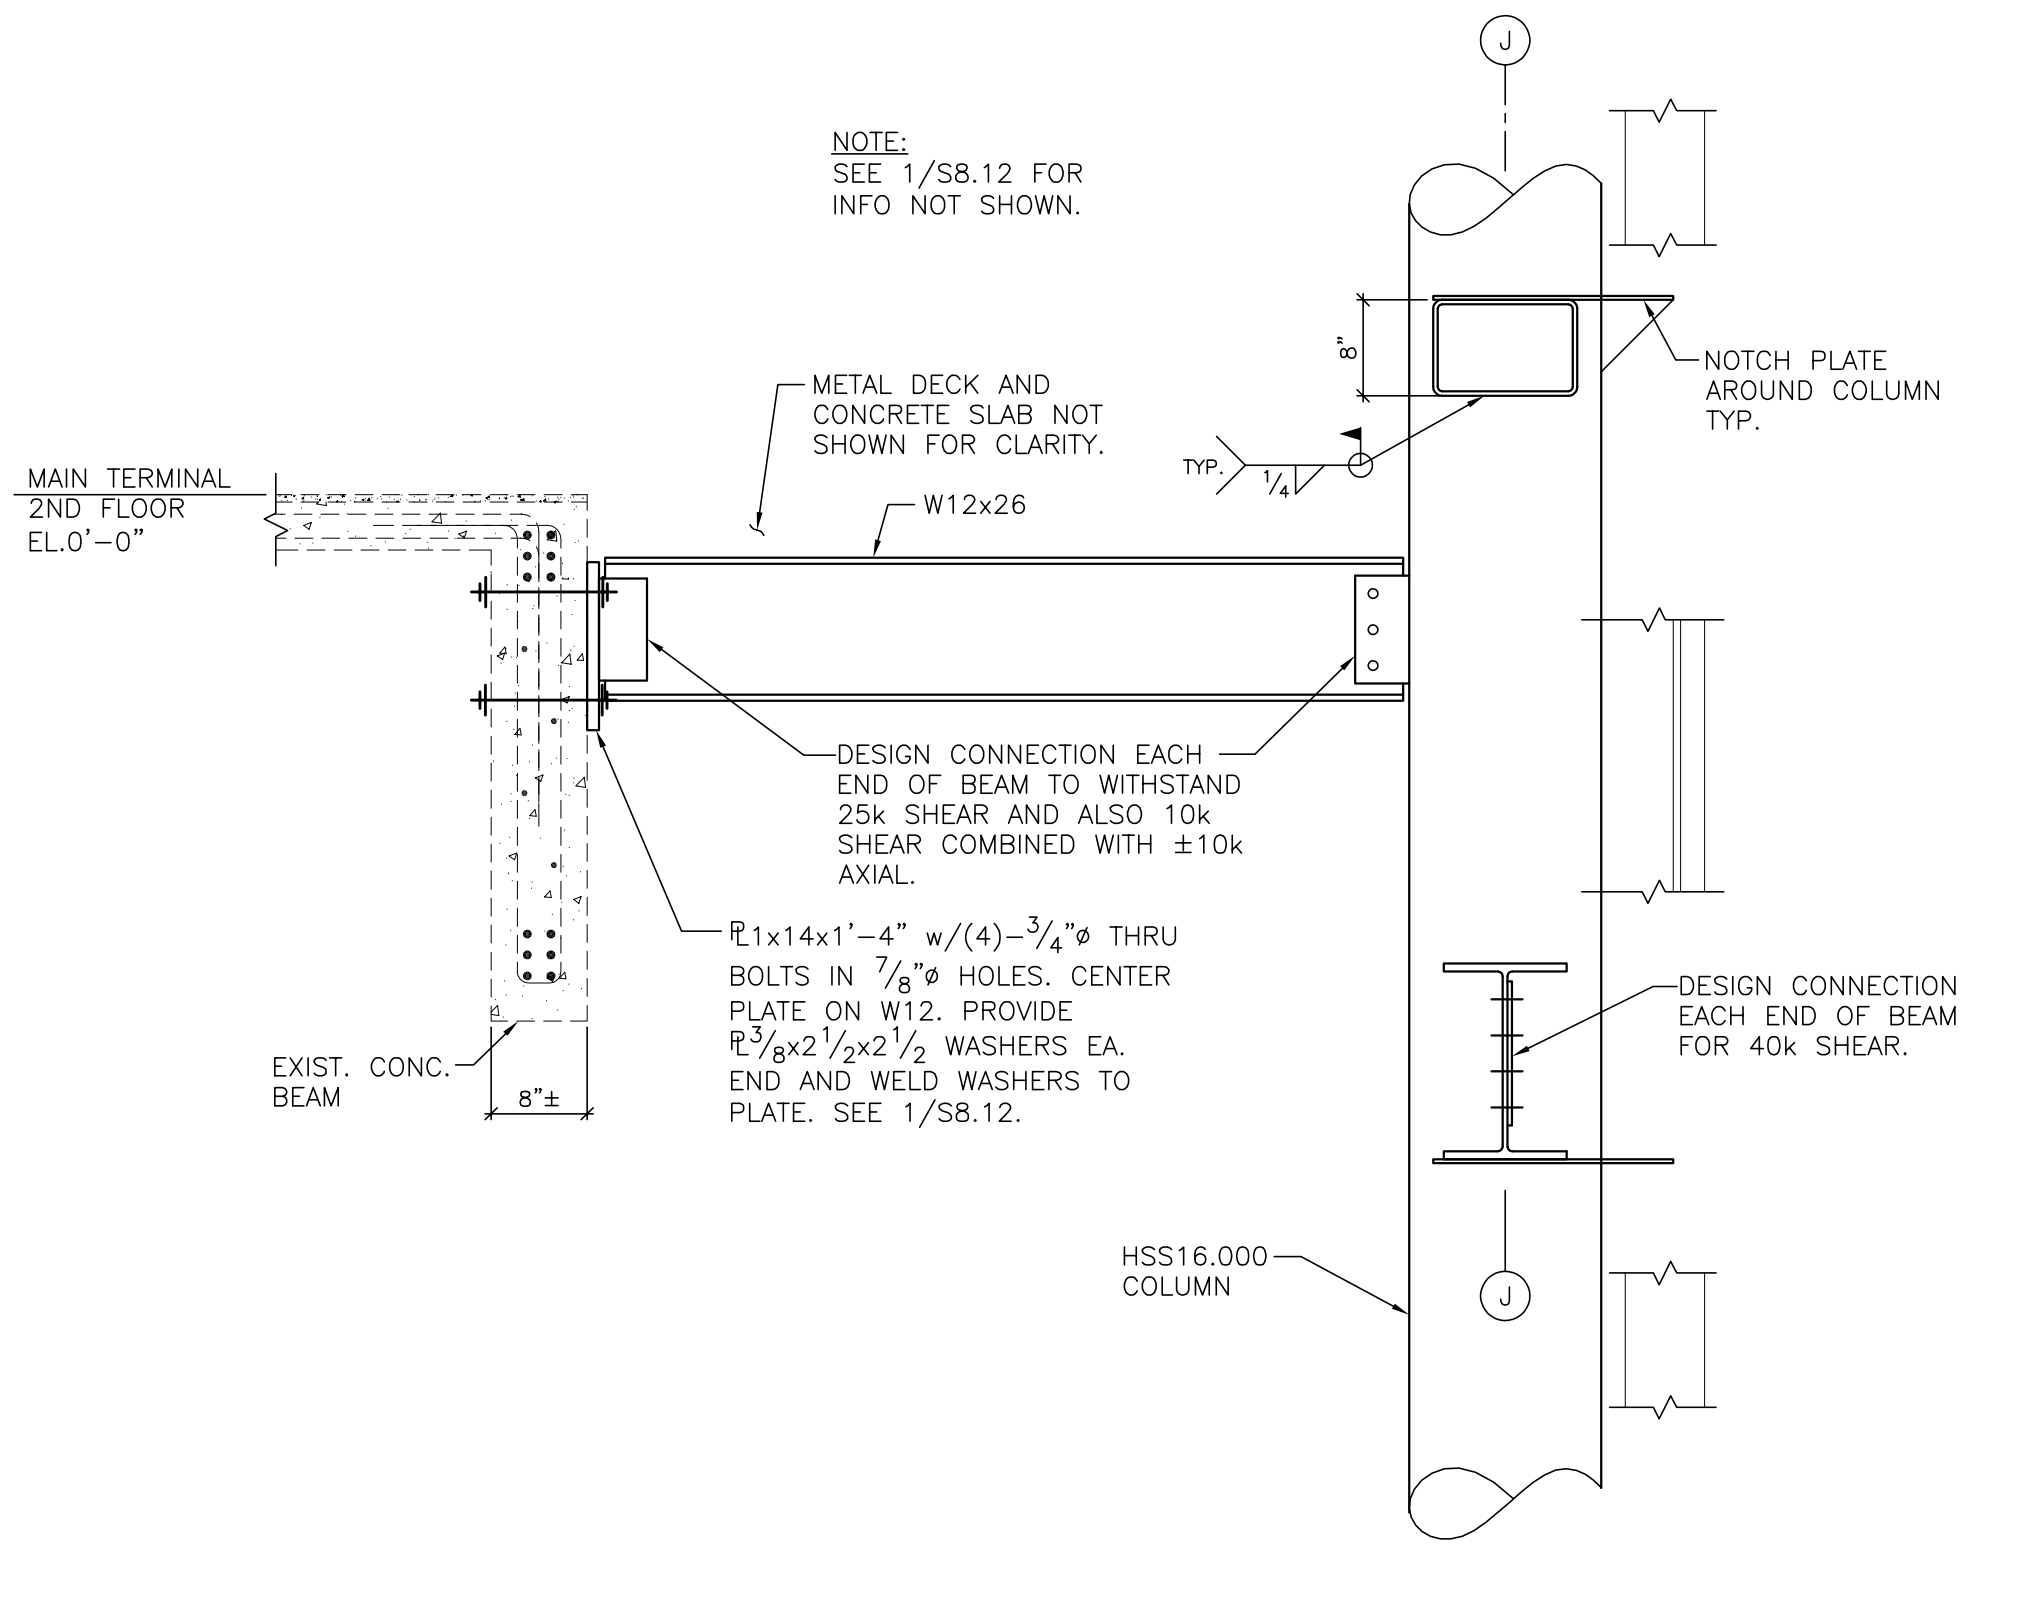


FLOOR FRAMING SECTION - MAIN TERMINAL 3
3/4" = 1'-0" S8.12

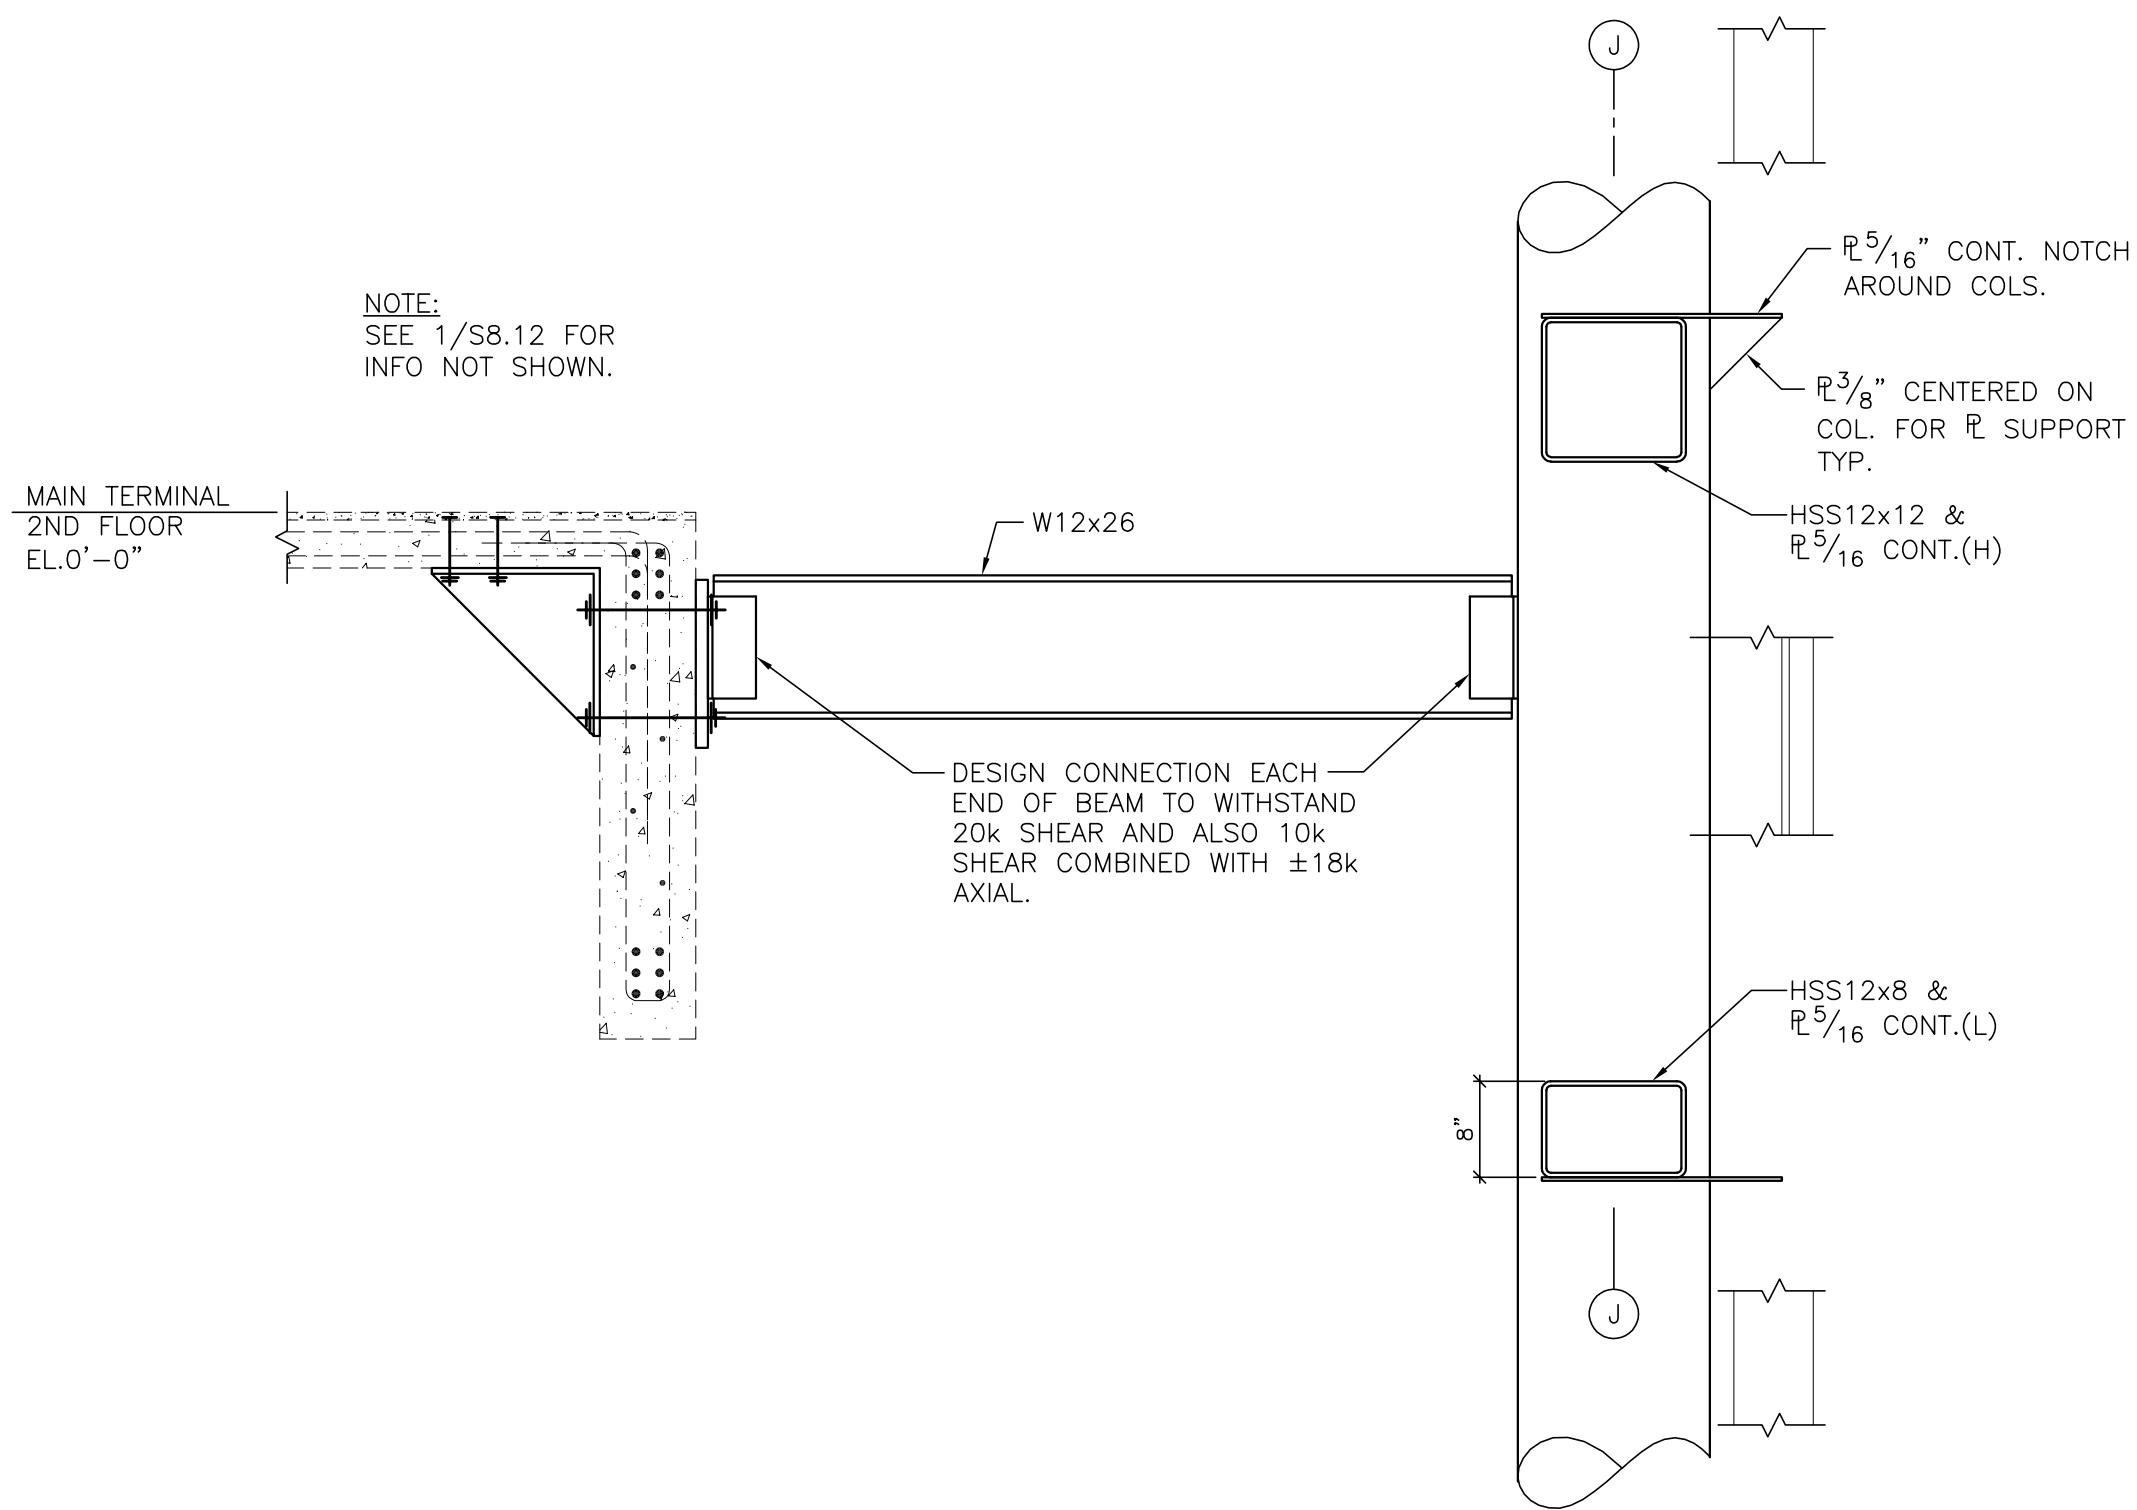


FLOOR FRAMING SECTION - MAIN TERMINAL 4
3/4" = 1'-0" S8.12

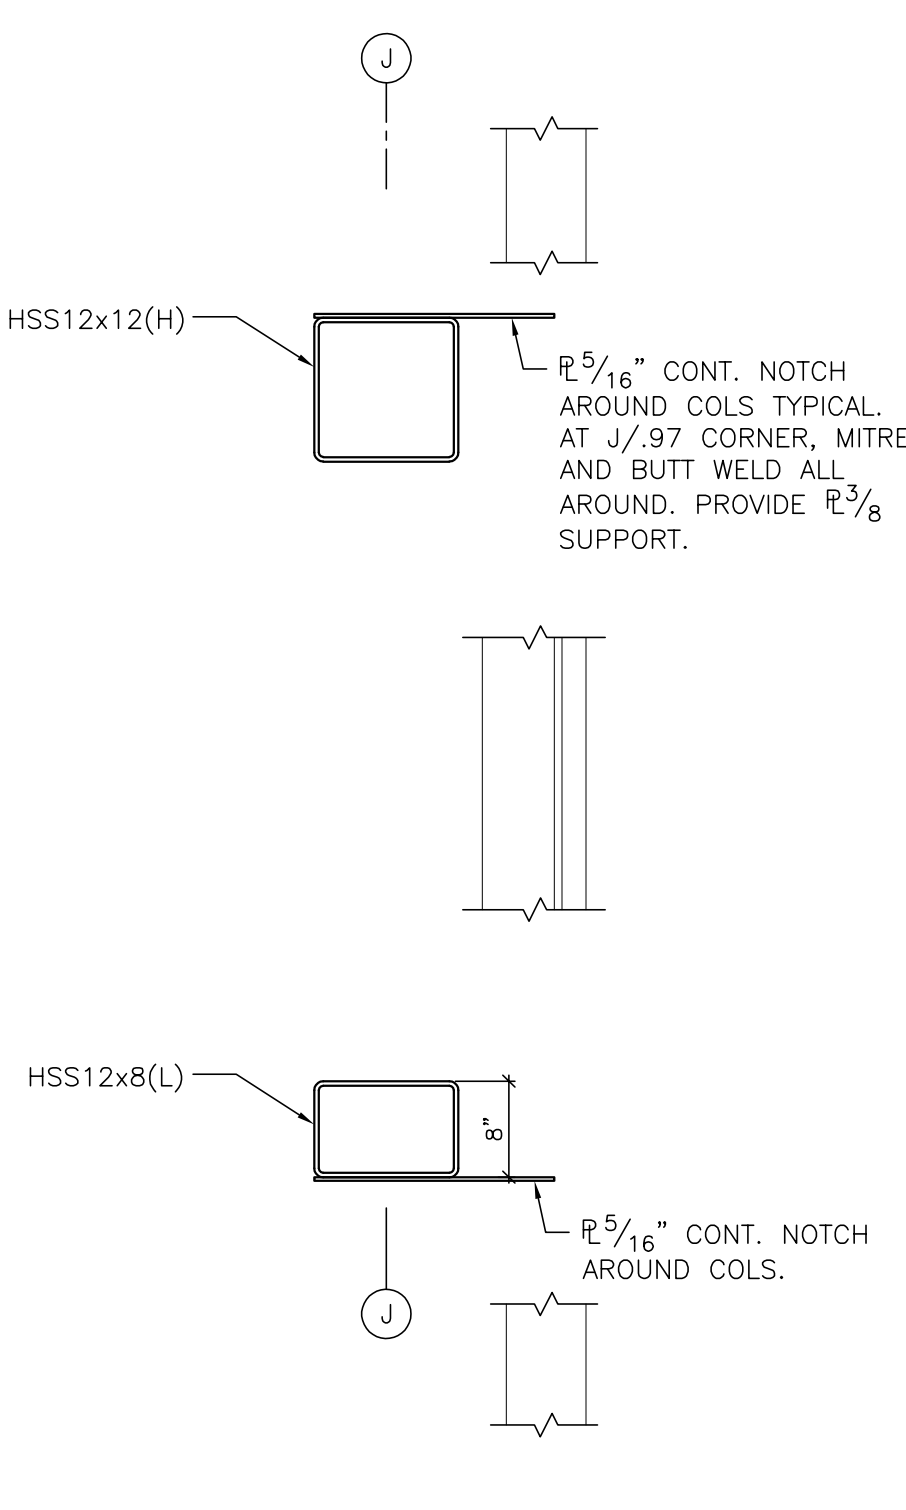


SECTION - MAIN TERMINAL 5
3/4" = 1'-0" S8.12

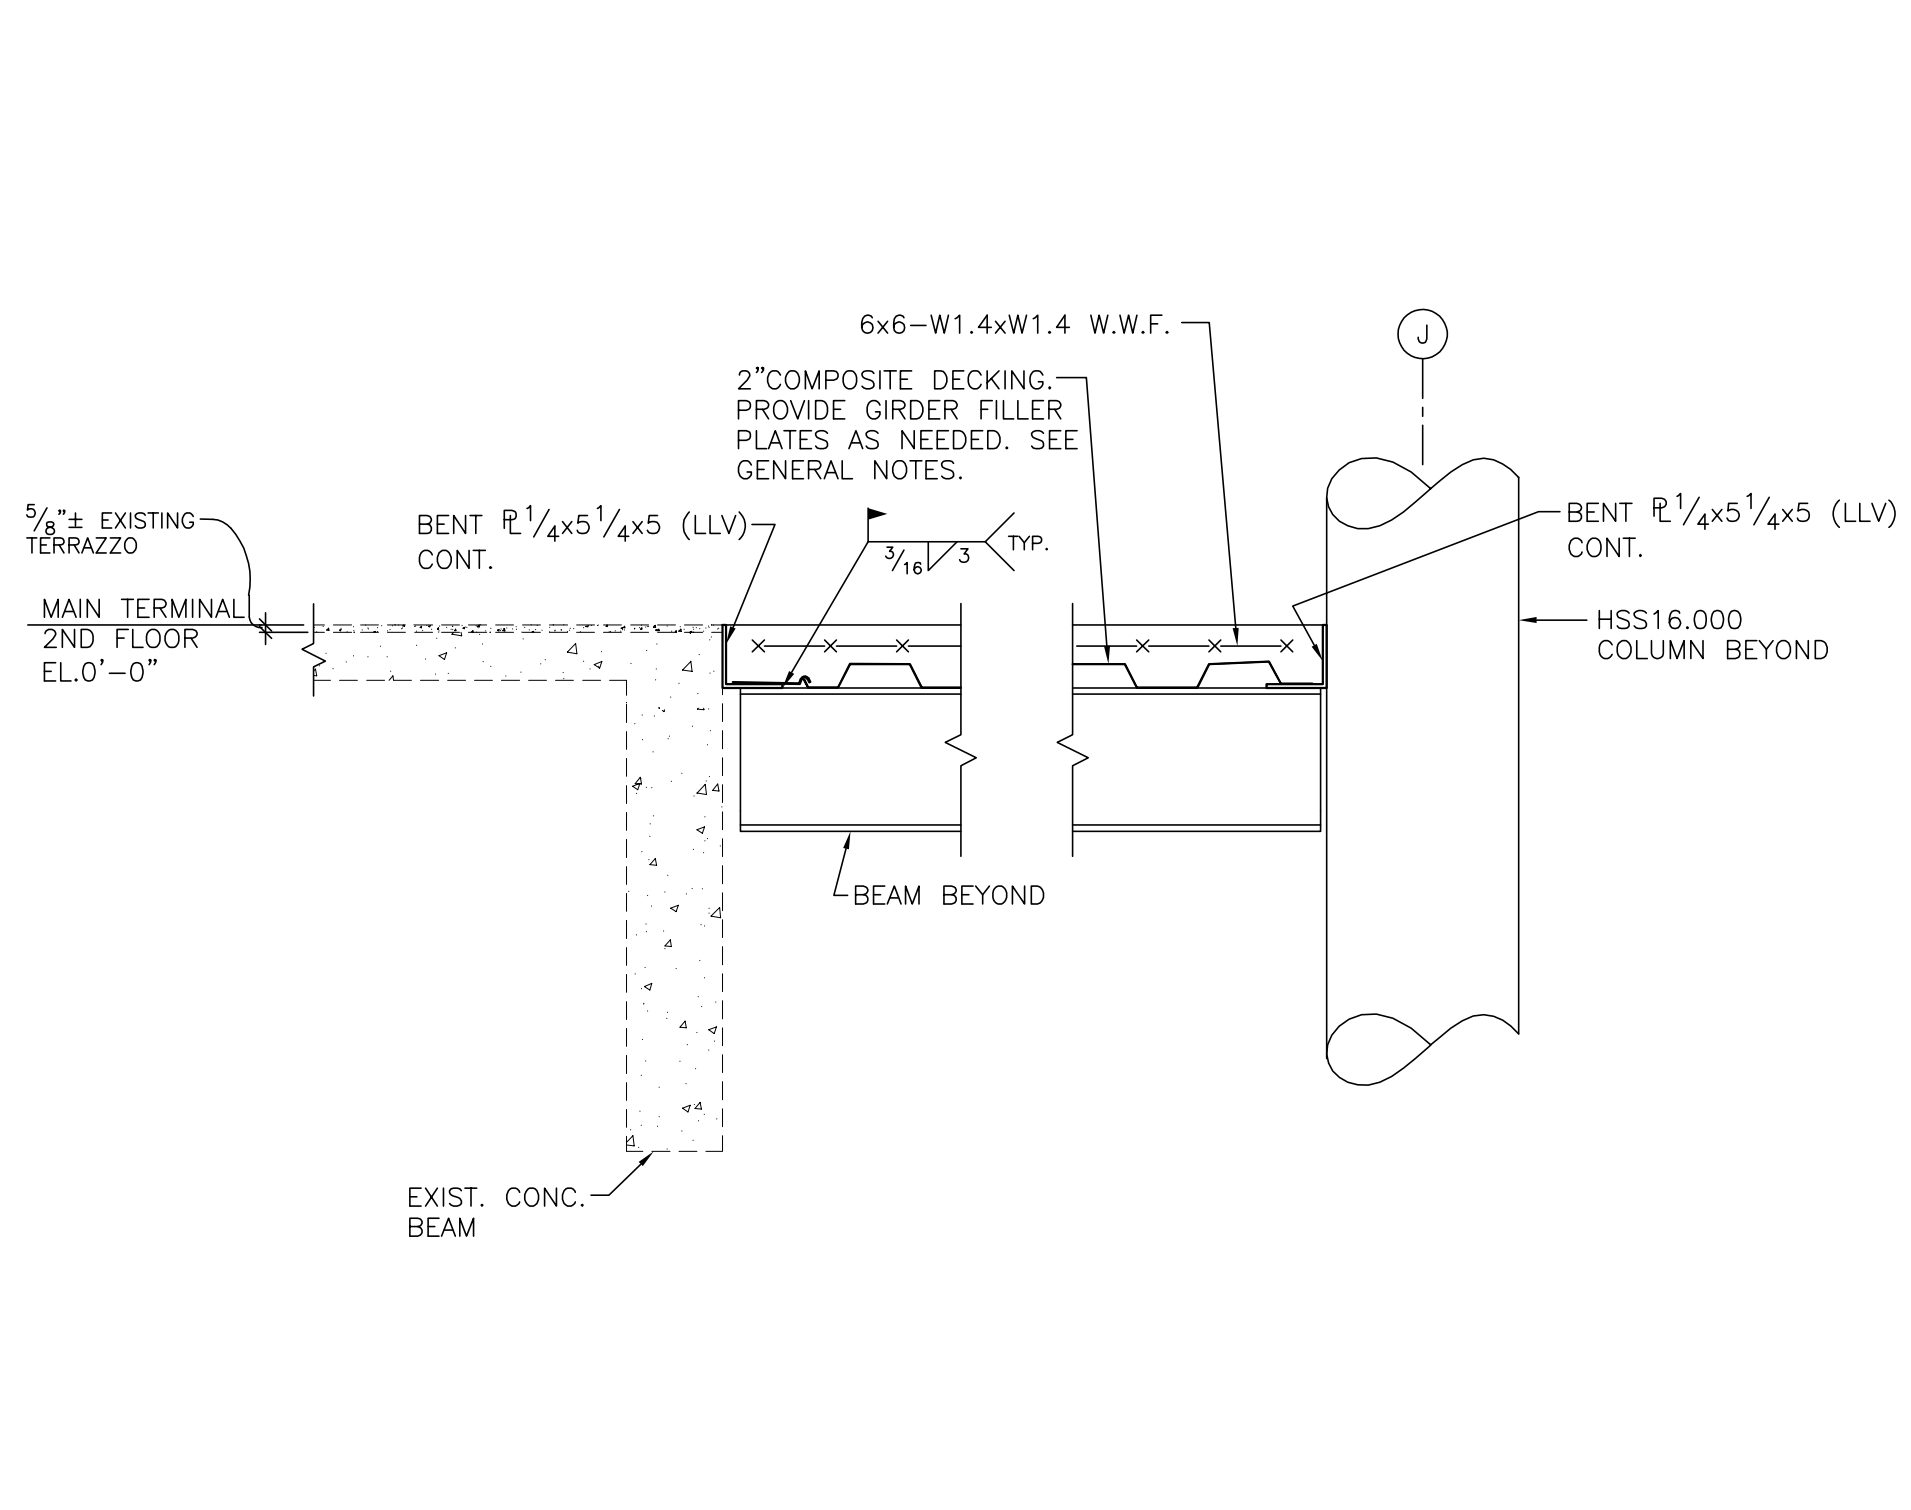


FLOOR SECTION - MAIN TERMINAL 6
3/4" = 1'-0" S8.12

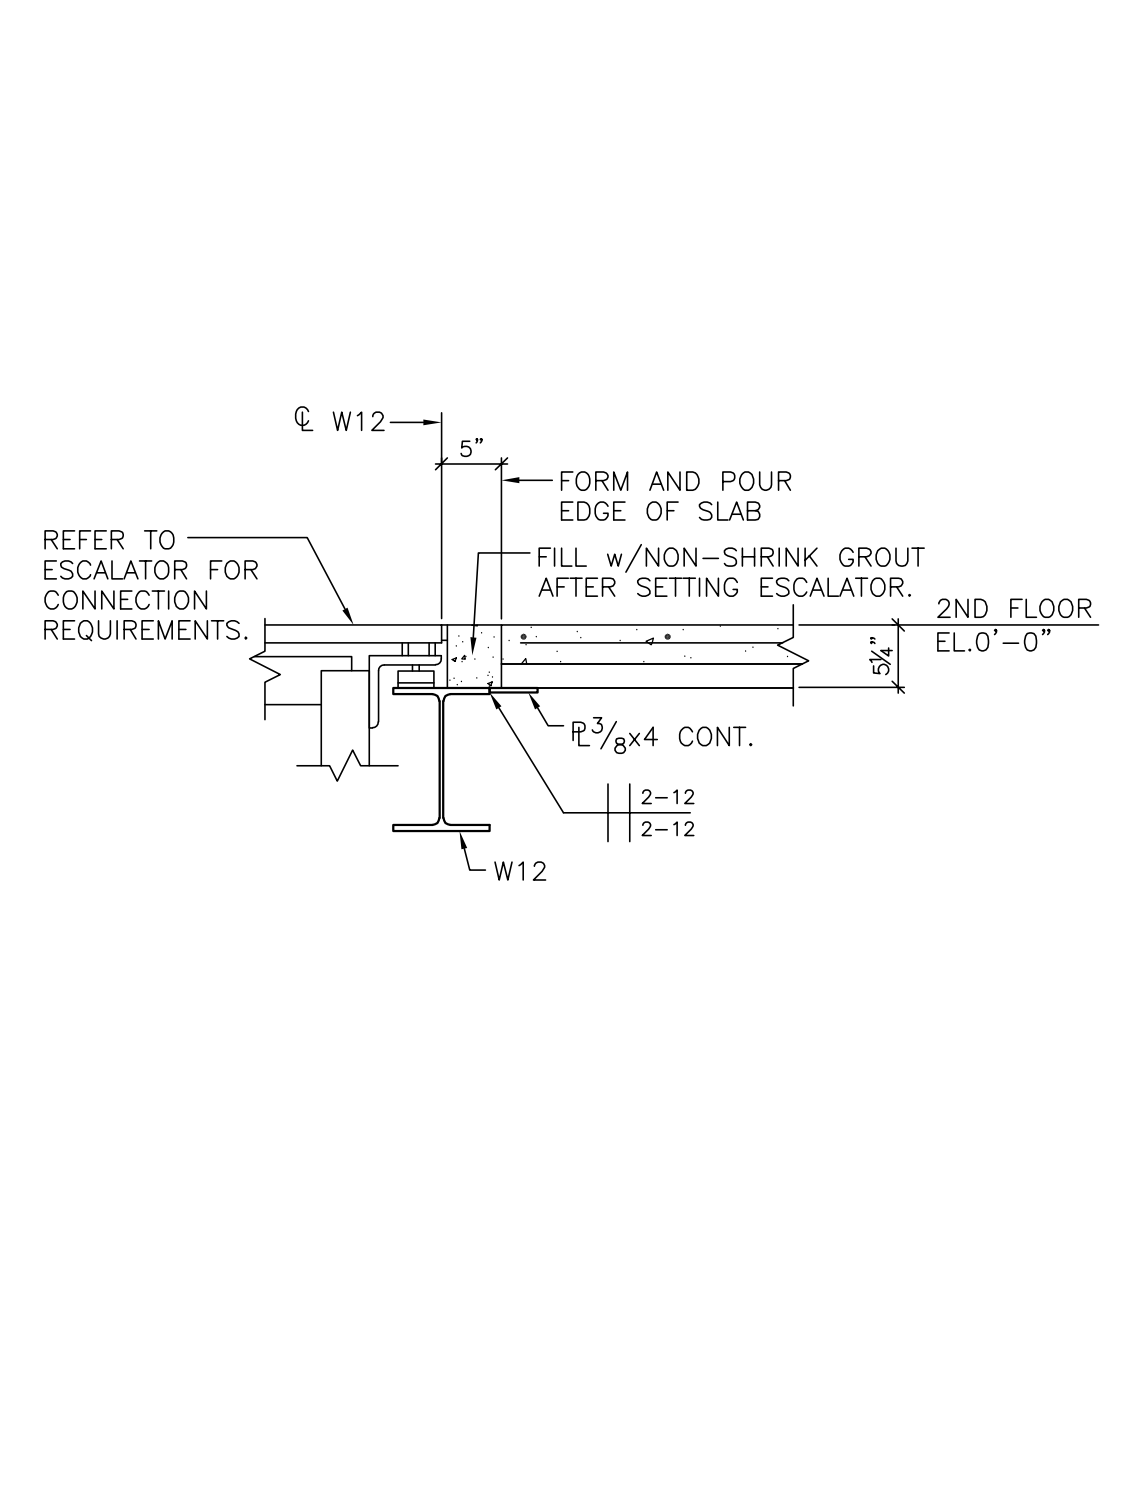


ESCALATOR LANDING - MAIN TERMINAL 7
3/4" = 1'-0" S8.12

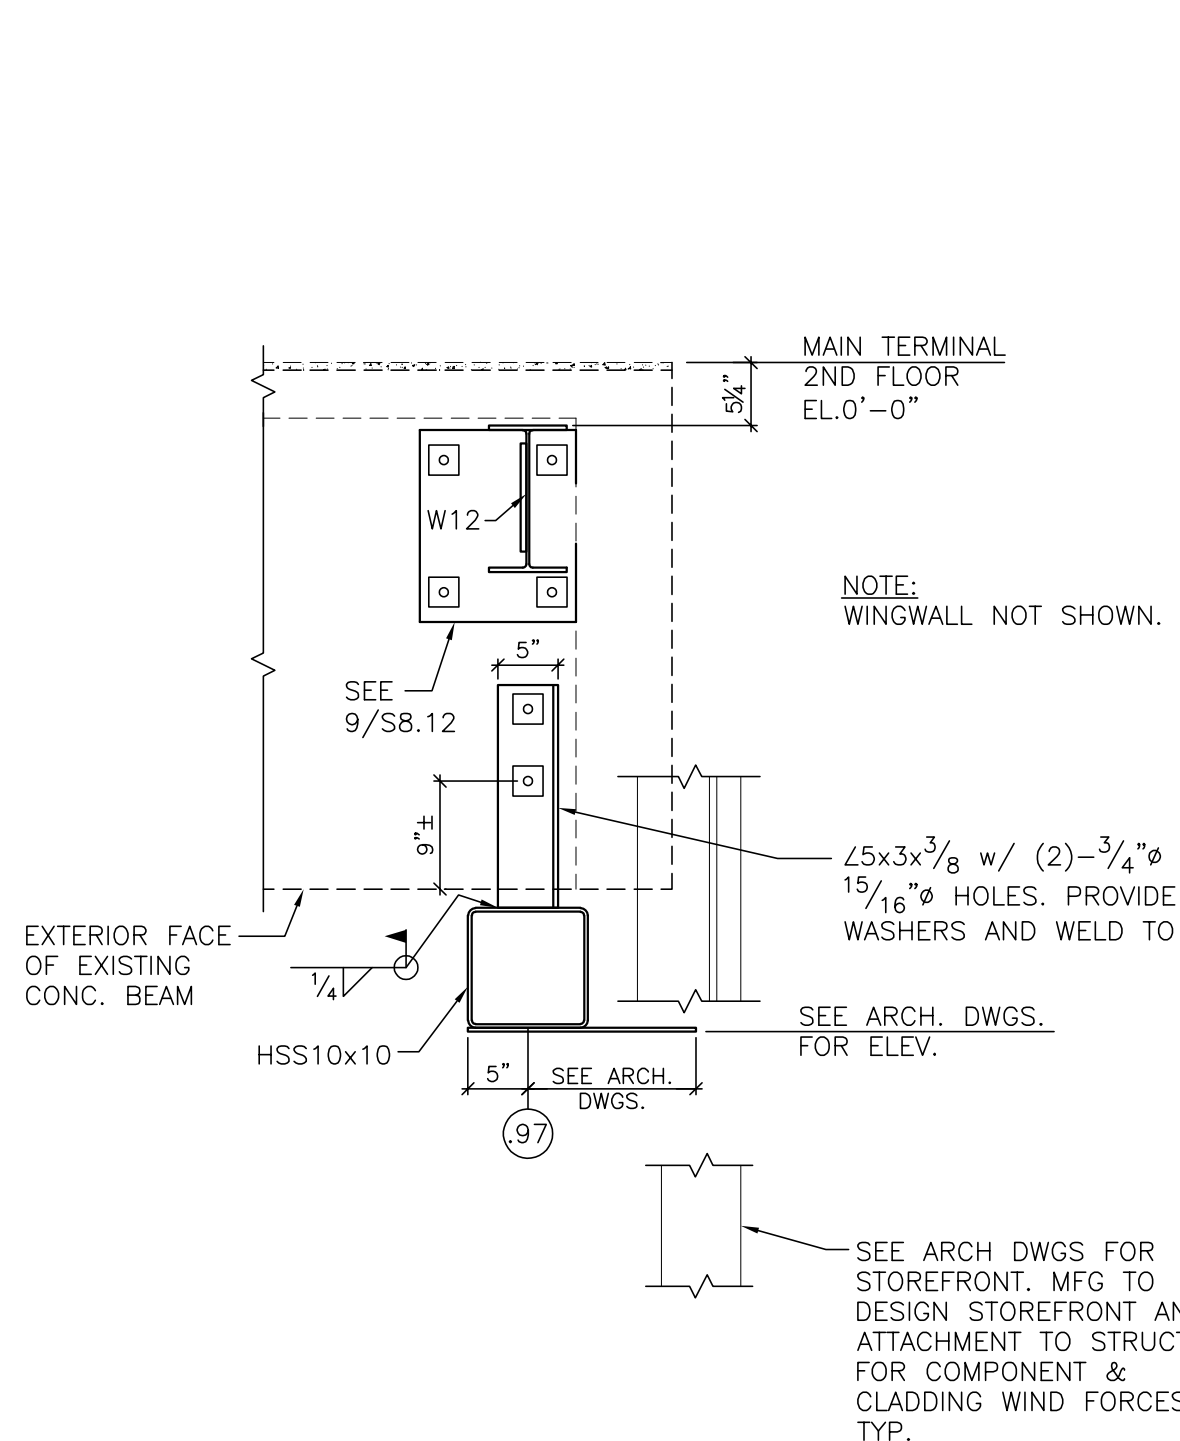

SECTION - MAIN TERMINAL 10
3/4" = 1'-0" S8.12

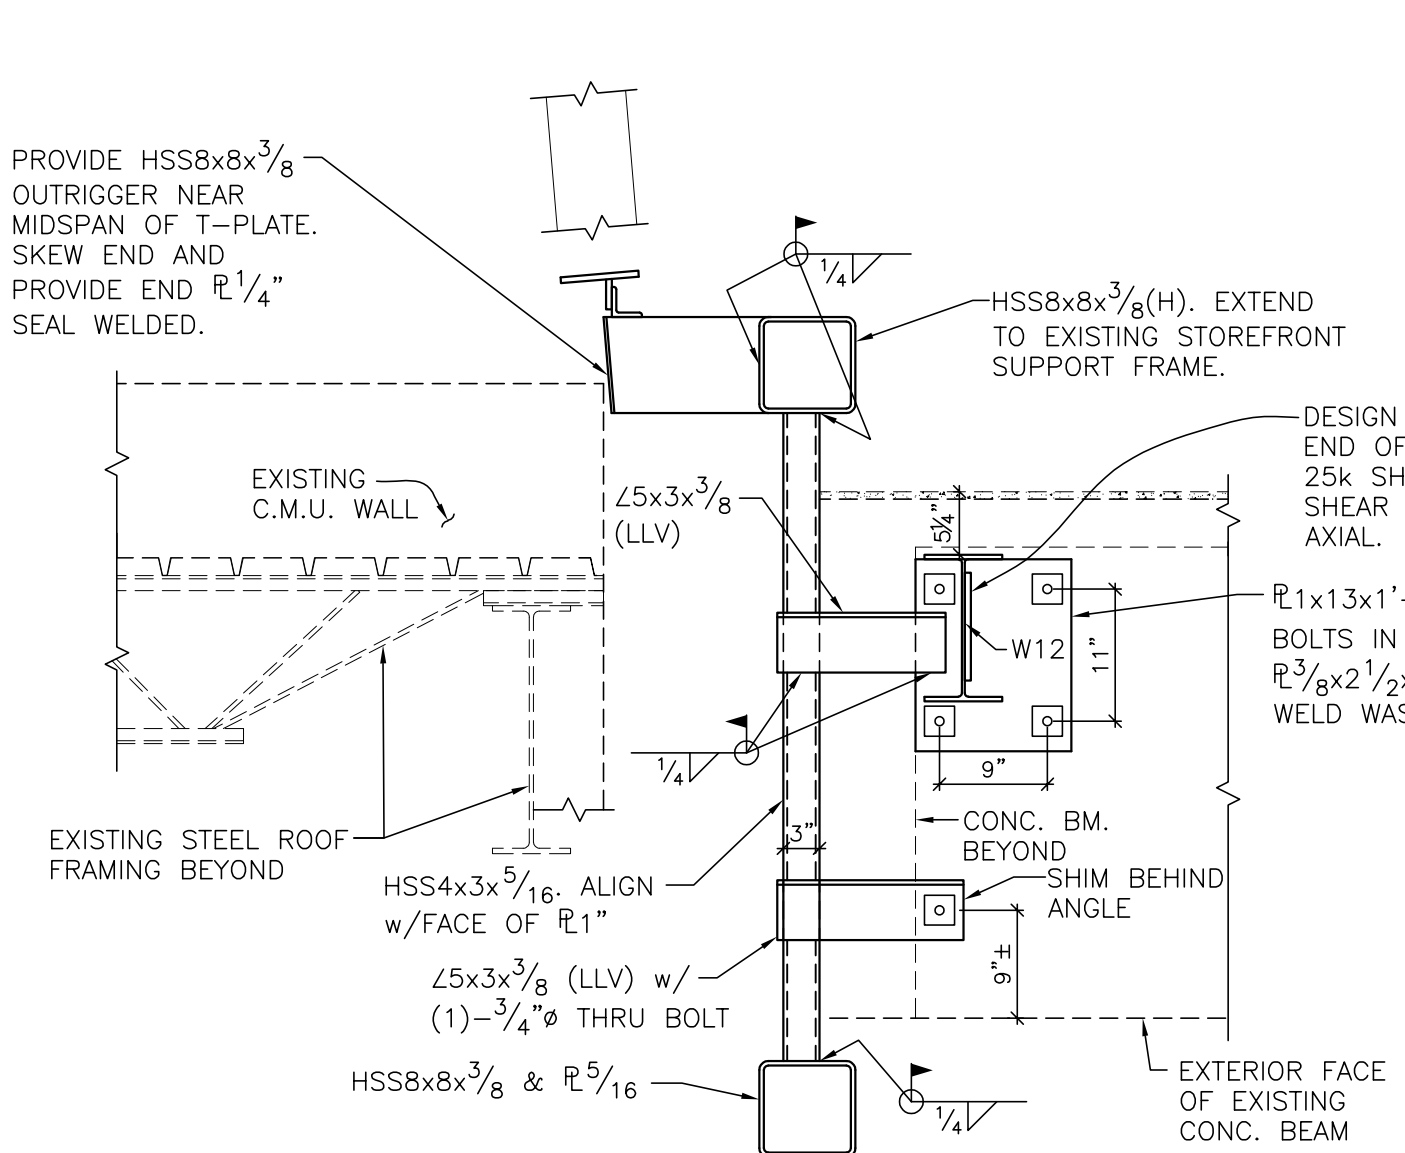

SECTION - MAIN TERMINAL 9
3/4" = 1'-0" S8.12

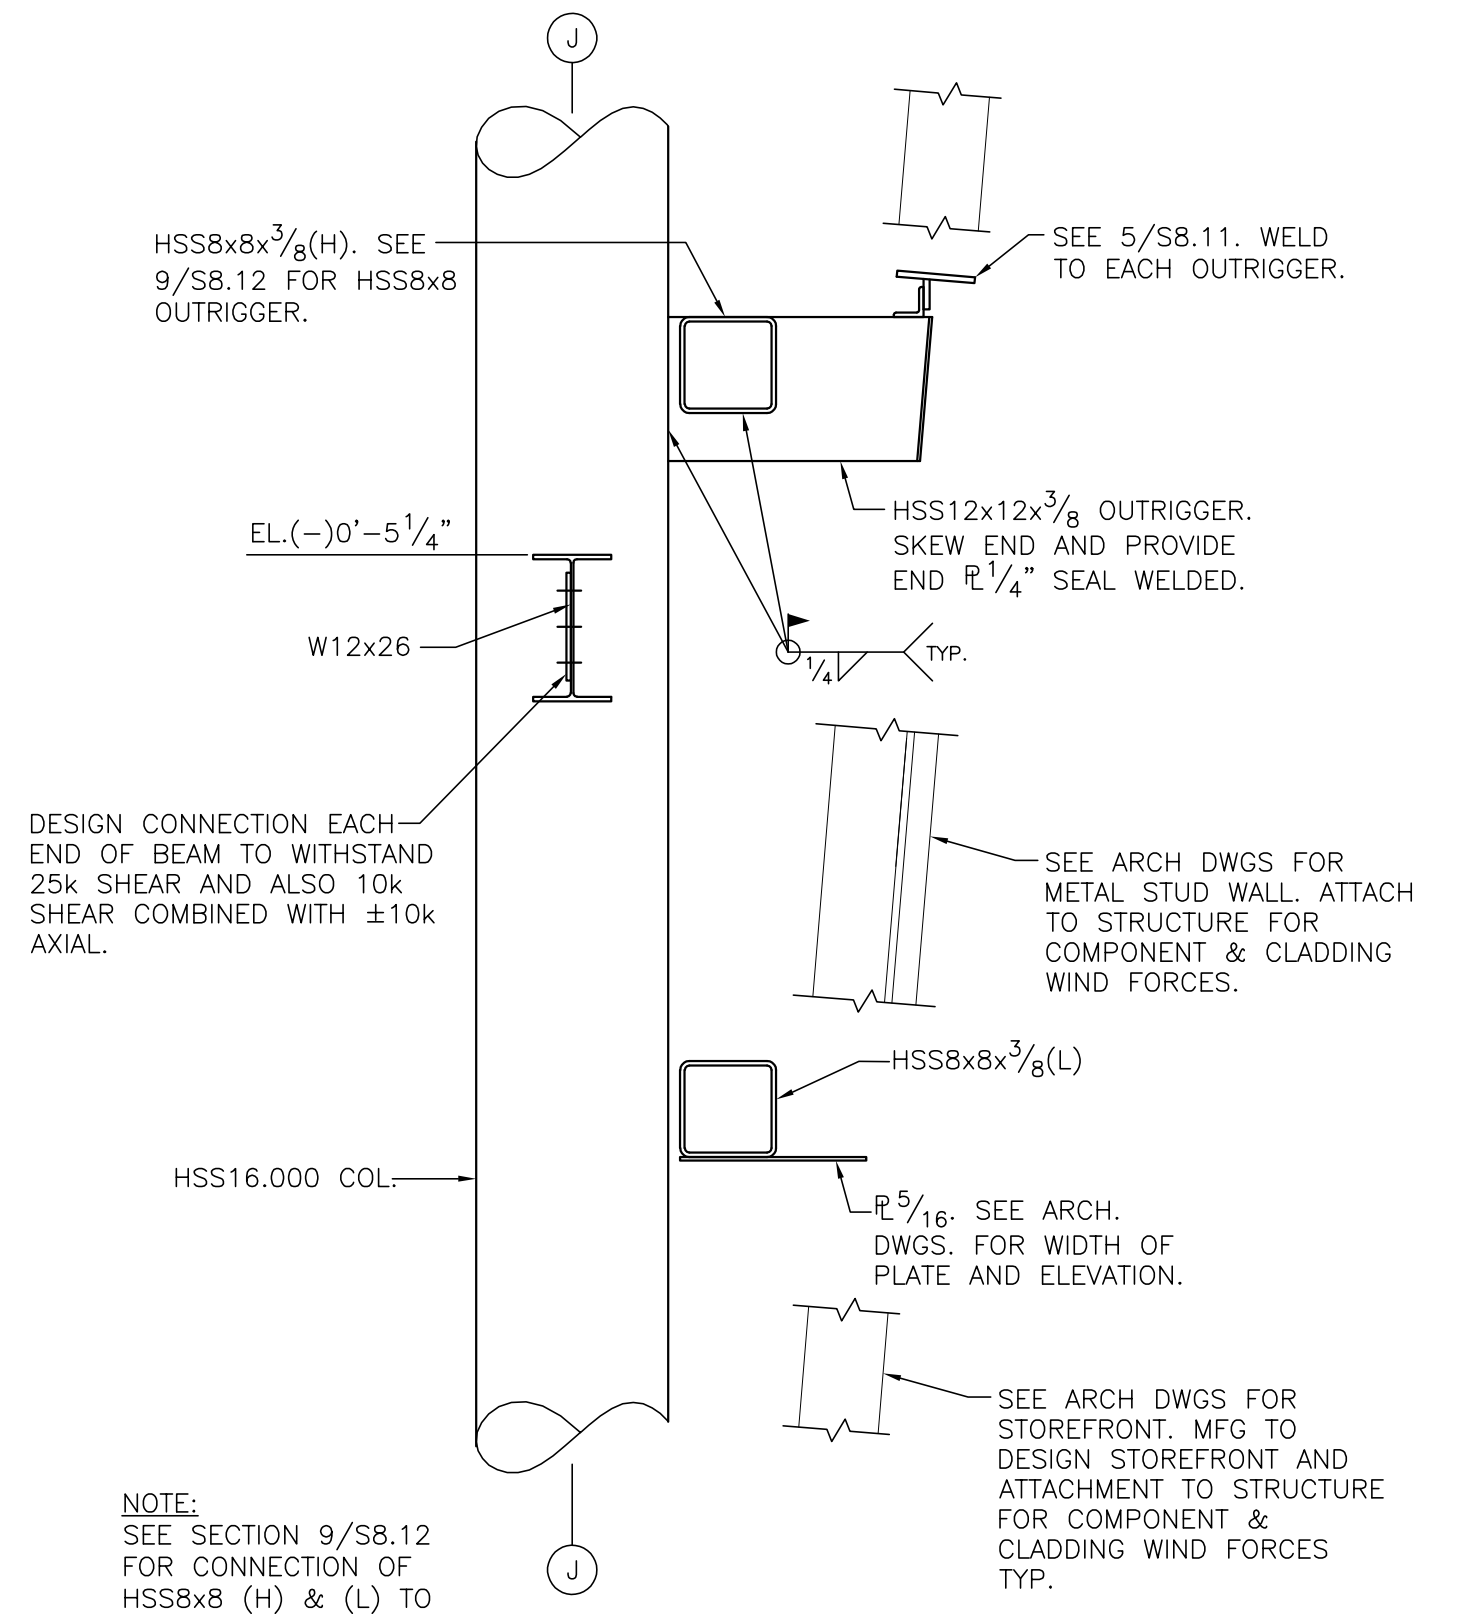

SECTION - MAIN TERMINAL 8
3/4" = 1'-0" S8.12

GORDON JOHNSON
Architecture

454 May Street, Suite 4
Fayetteville, NC 28301
Phone: (910) 223-2386
Fax: (910) 223-2386
E-Mail: gordonjohnsonarchitecture.com

© Copyright 2014
Gordon E. Johnson, AIA

Reproduction or publication of this document is not permitted without the expressed consent of the owner.

Legal Disclaimer:
The Owner is intended to comply with the requirements of the American Institute of Steel Construction, Inc. (AISC) Specification for Structural Steel Buildings. The Owner shall have the responsibility for obtaining the necessary permits and approvals for the design and construction of the project. The Owner shall have the responsibility for obtaining the necessary permits and approvals for the design and construction of the project.

FLEMING & ASSOCIATES
1004 MAY STREET
FAYETTEVILLE, NC 28305
FAX 910-433-2604

Fayetteville Regional Airport - Airline Terminal Improvements Part 2

MAIN TERMINAL SECTIONS

400 Airport Road
Fayetteville, North Carolina 28306

DRAWN BY: SJD

REVIEWED BY: SE


DATE: 1-22-18

PROJECT NO.: 1515


REVISIONS

NO.	DESCRIPTION


S8.12

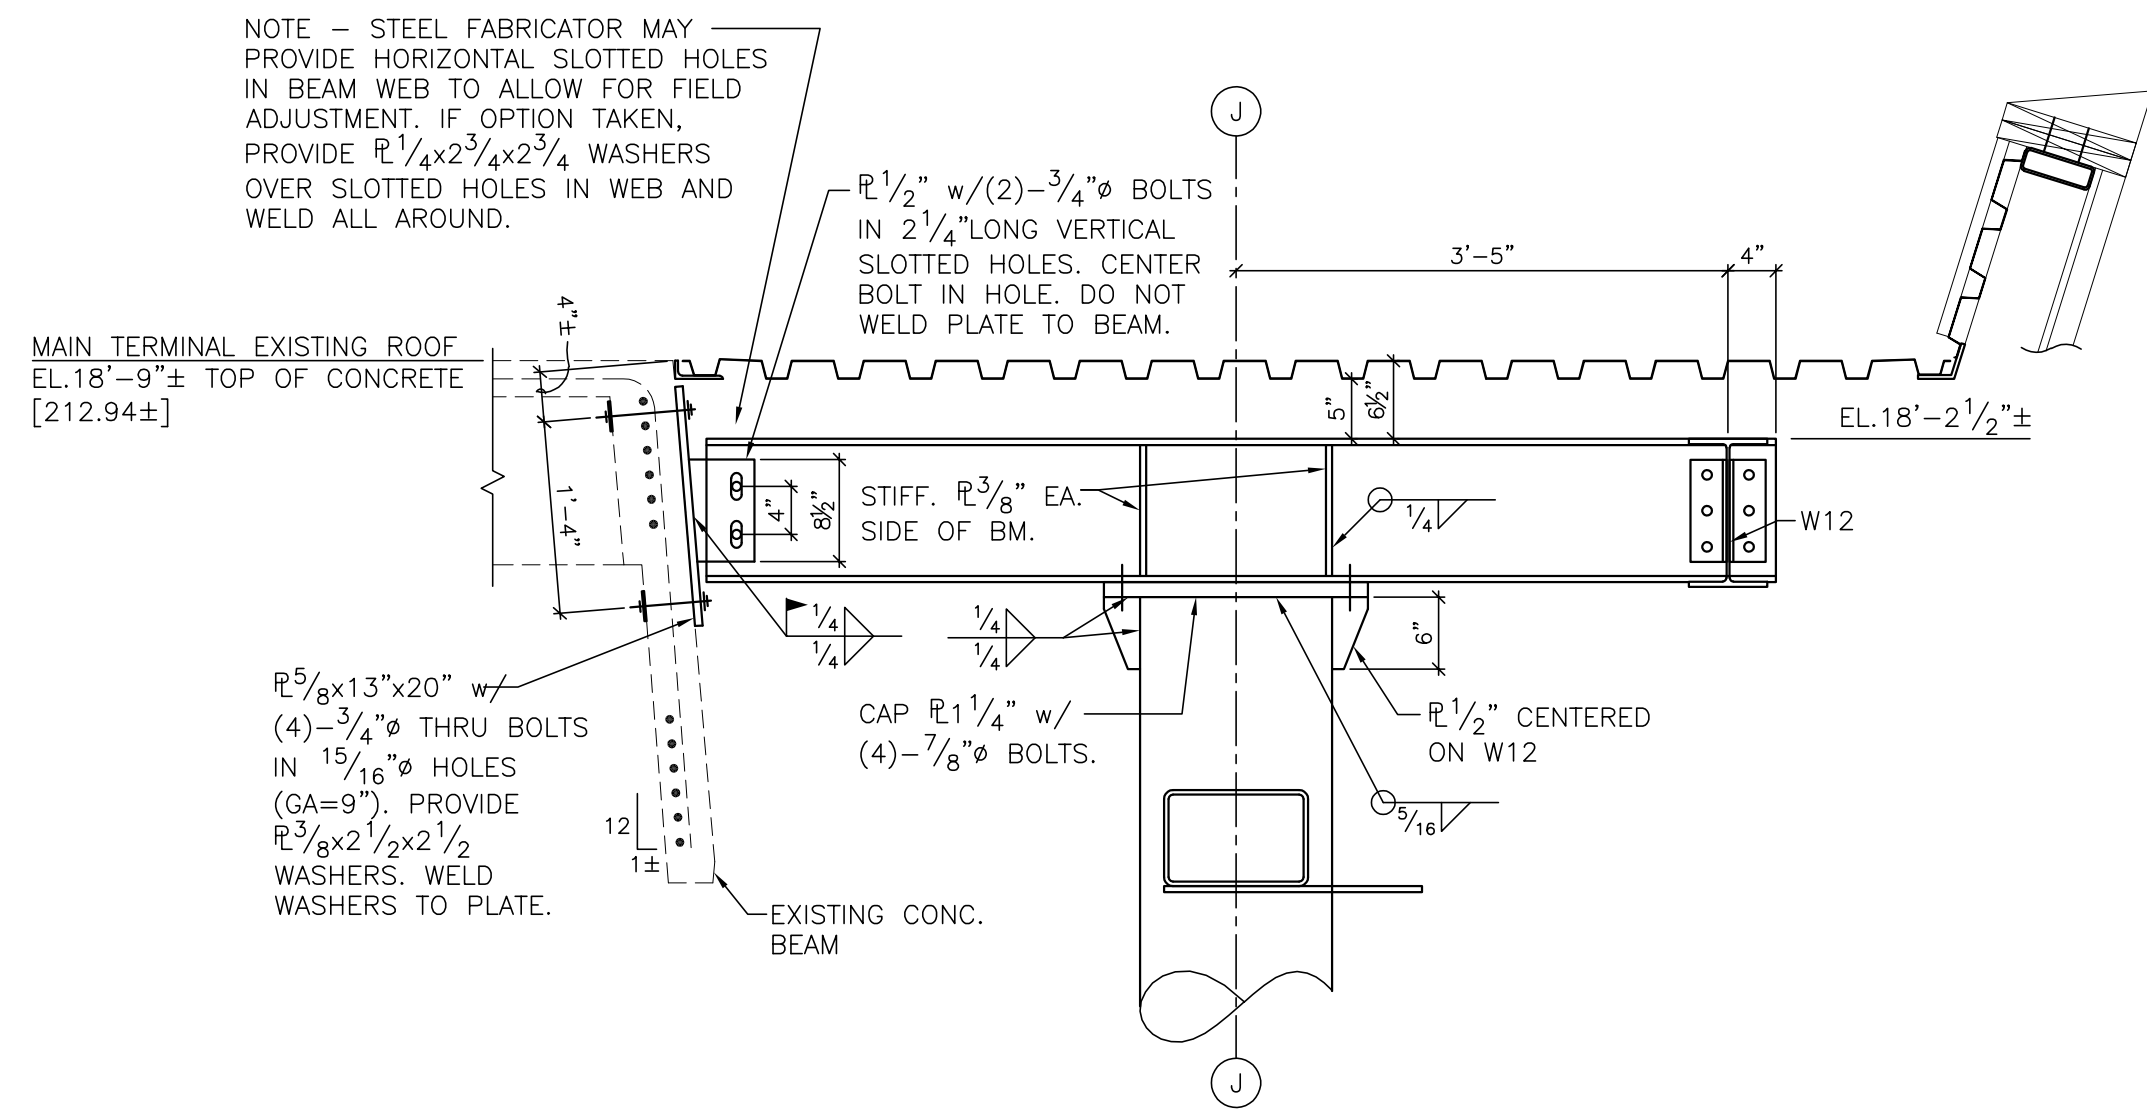


ROOF FRAMING SECTION - MAIN TERMINAL 1
3/4" = 1'-0" S8.13

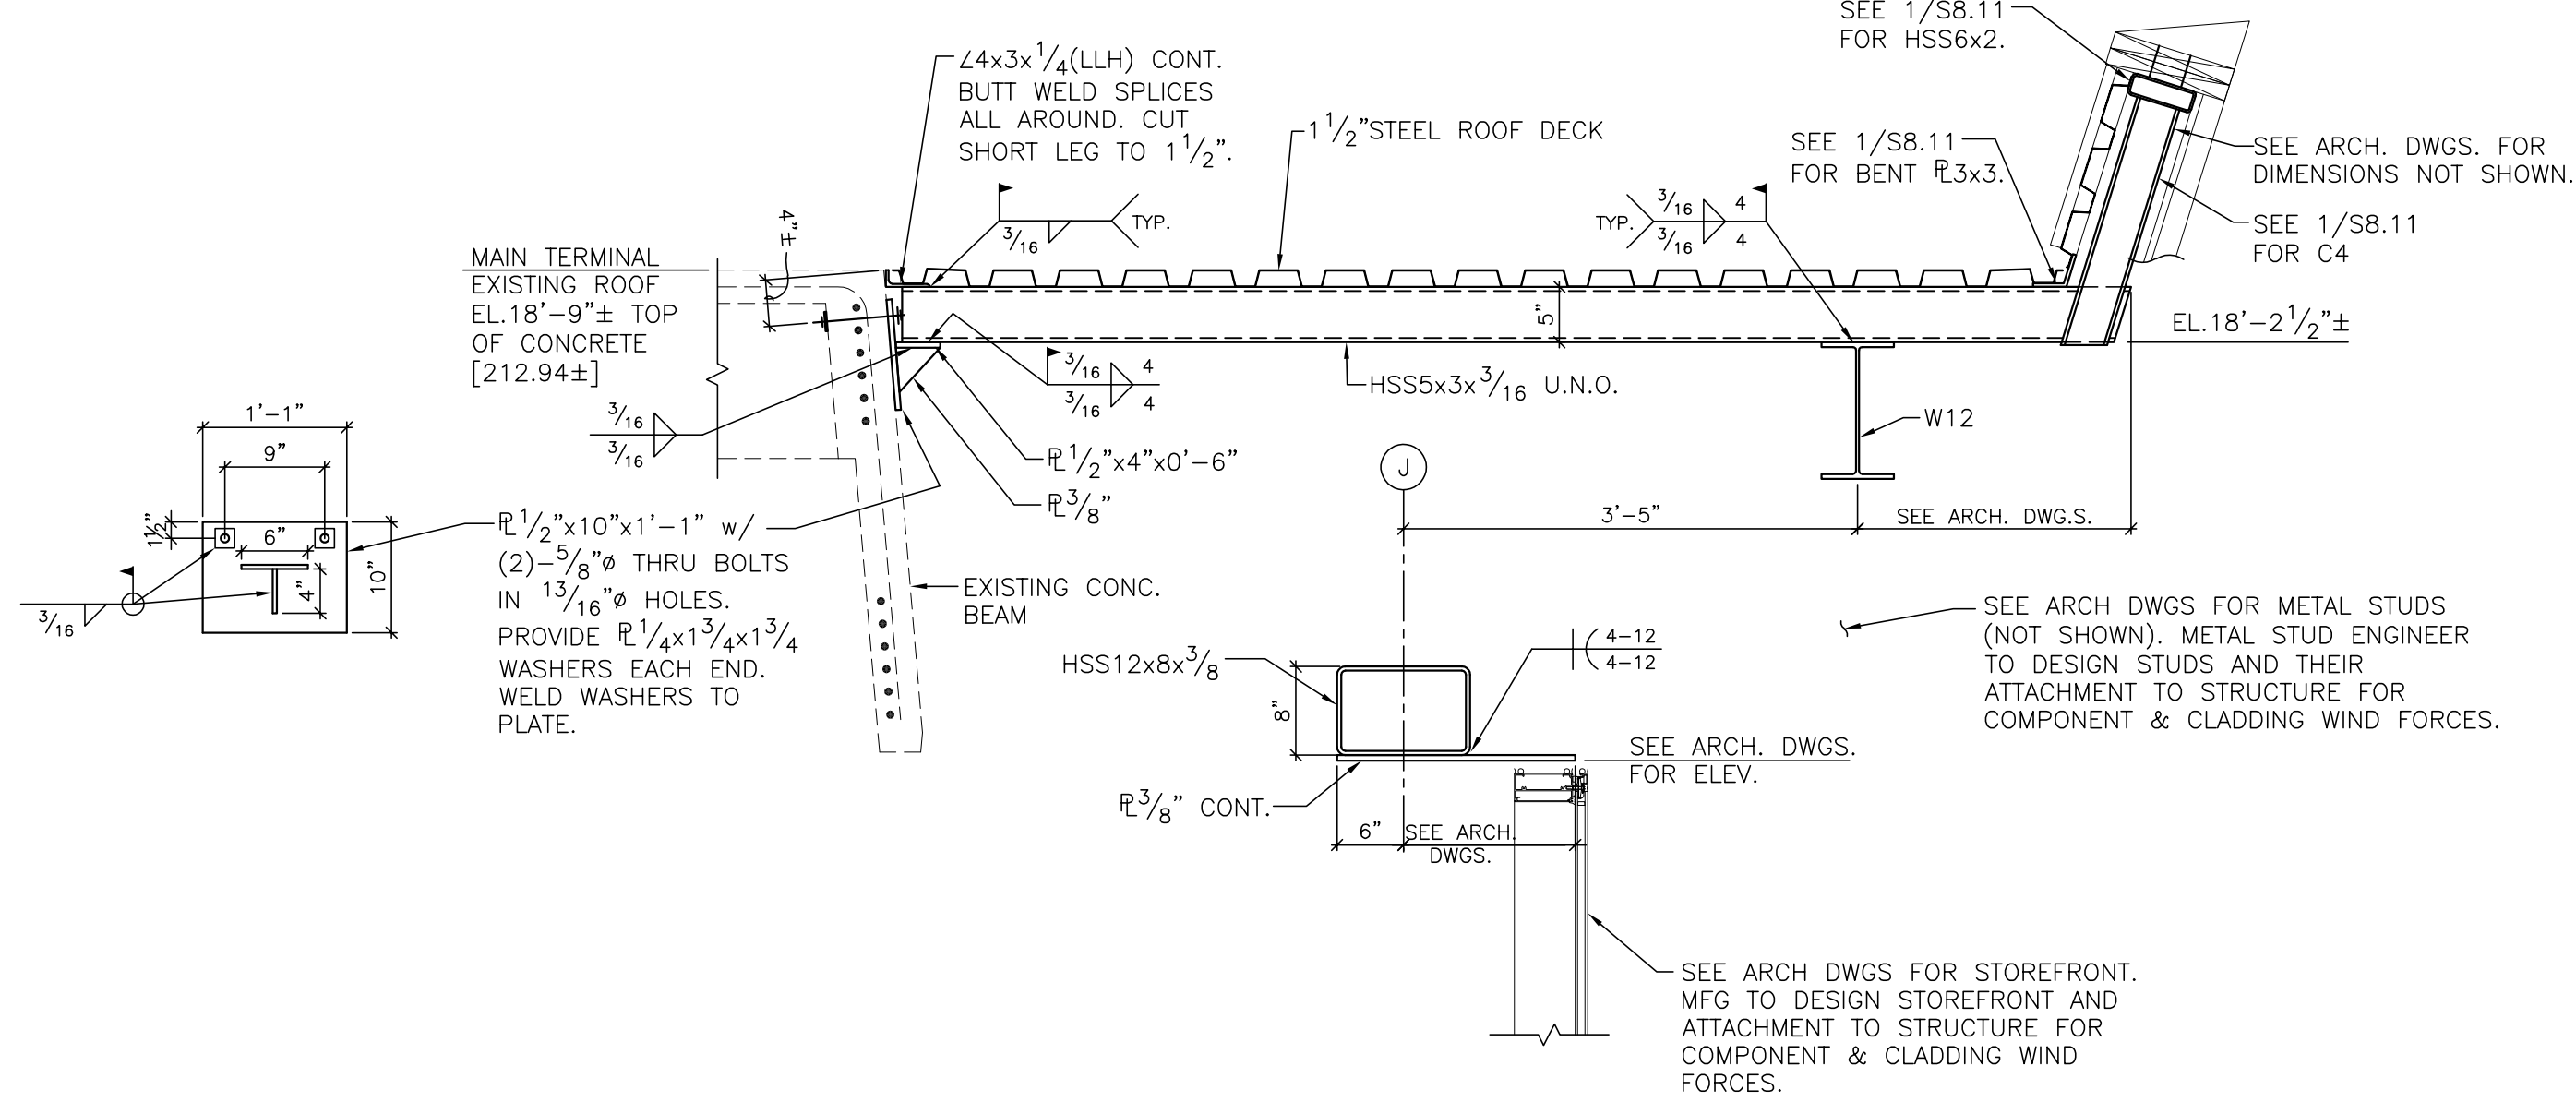


ROOF FRAMING SECTION - MAIN TERMINAL 2
3/4" = 1'-0" S8.13

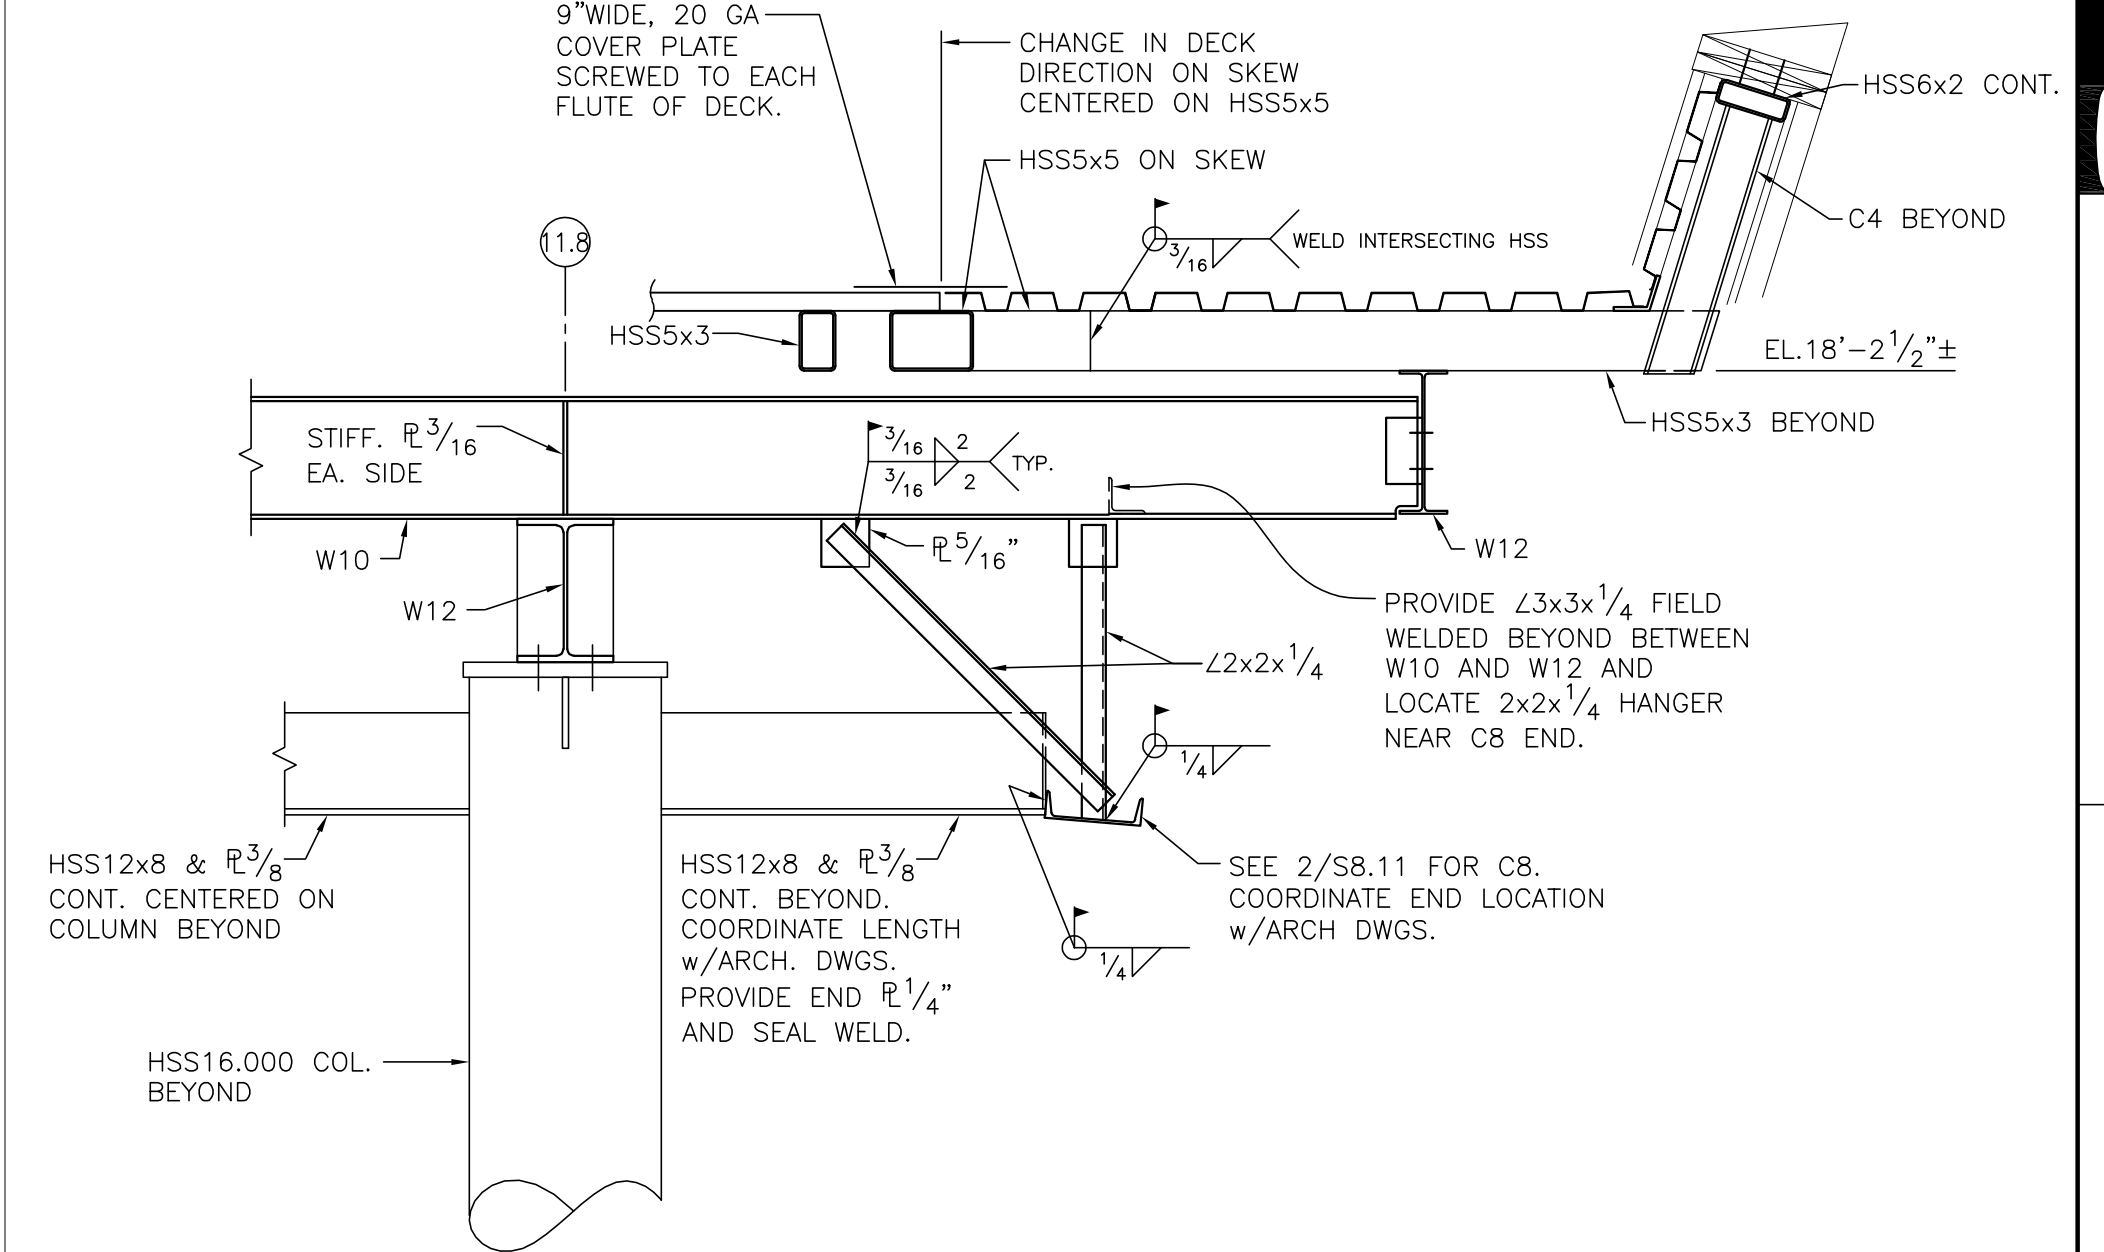


ROOF FRAMING SECTION - MAIN TERMINAL 3
3/4" = 1'-0" S8.13

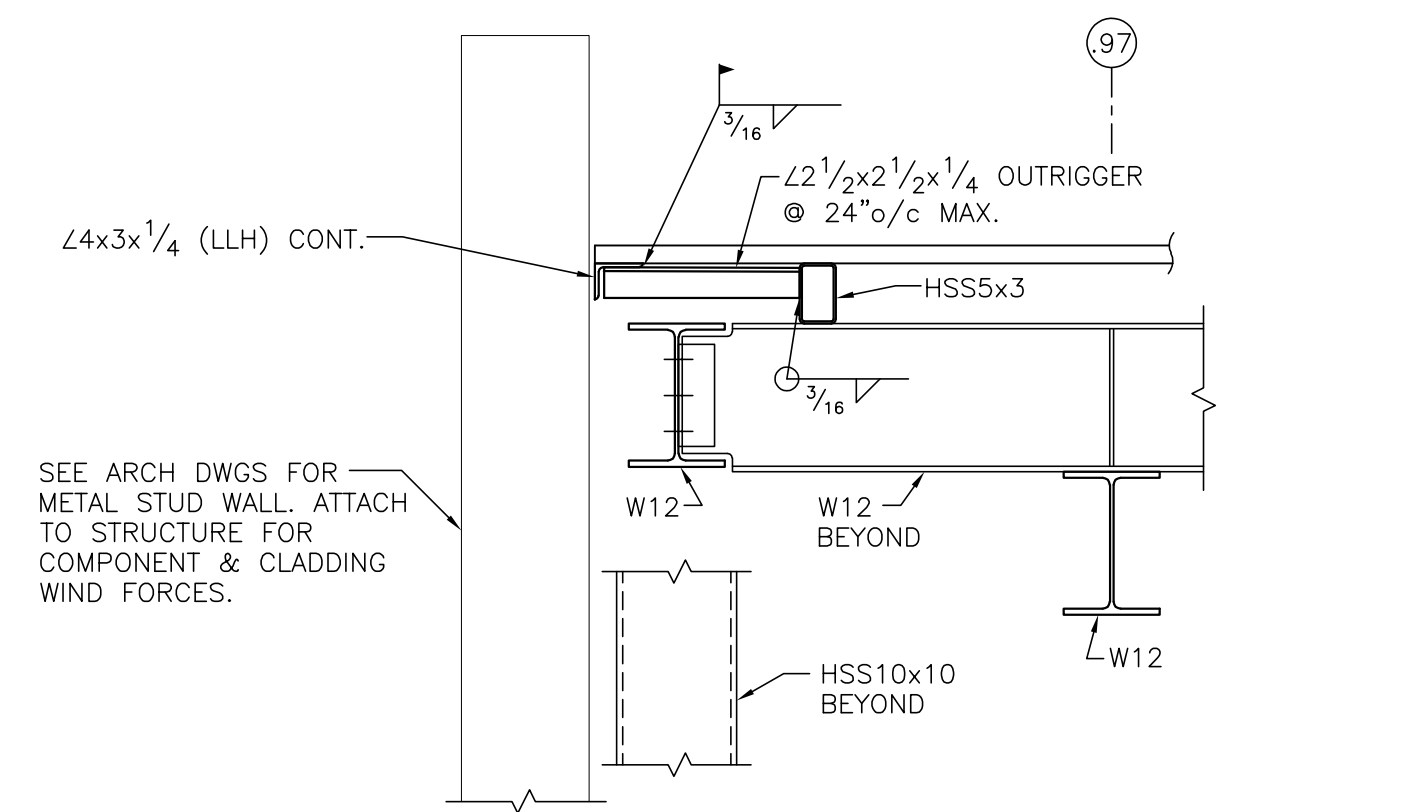


ROOF FRAMING SECTION - MAIN TERMINAL 8
3/4" = 1'-0" S8.13

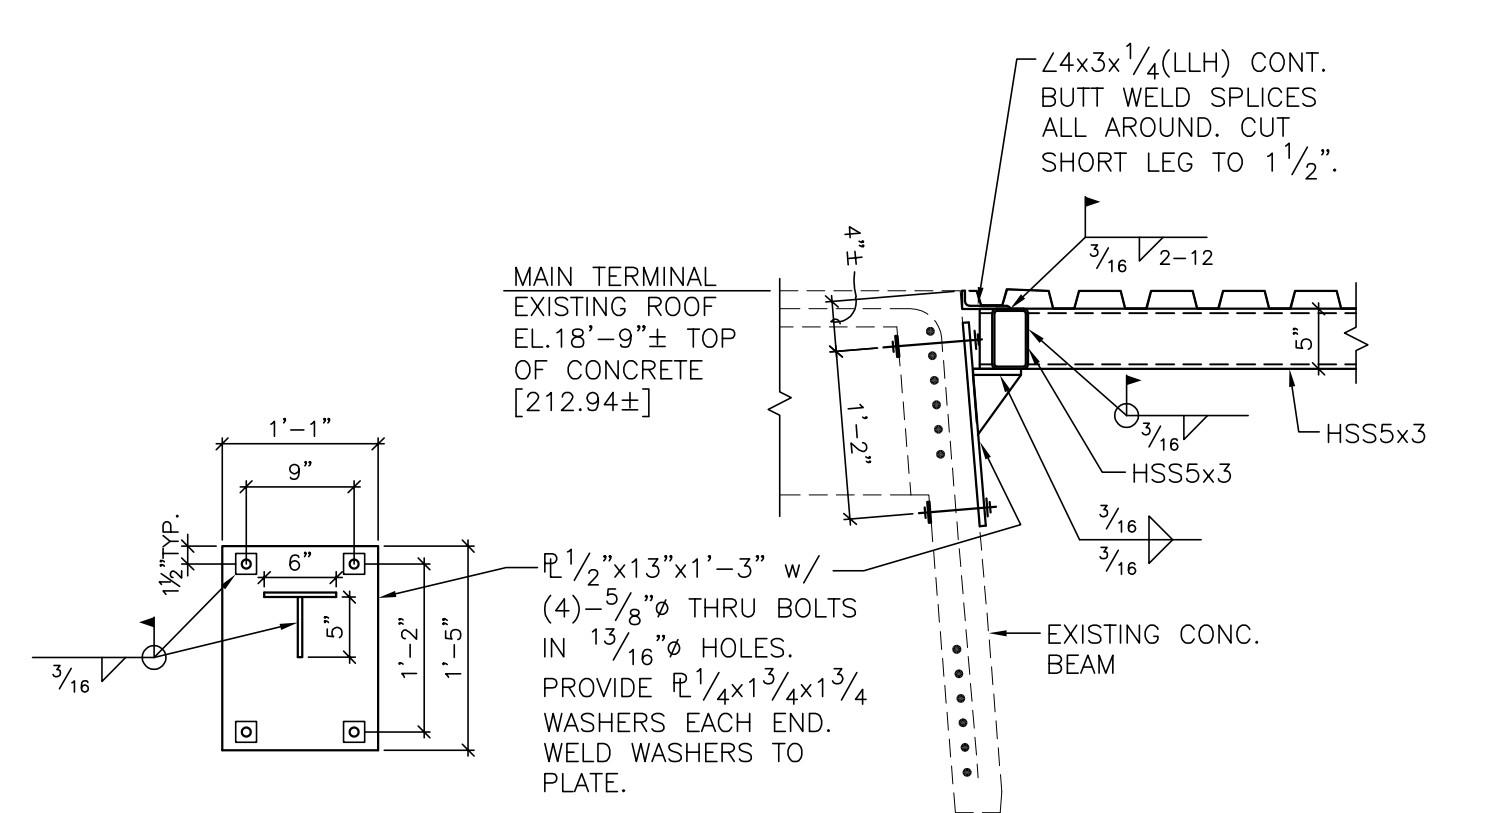


ROOF FRAMING SECTION - MAIN TERMINAL 4
3/4" = 1'-0" S8.13

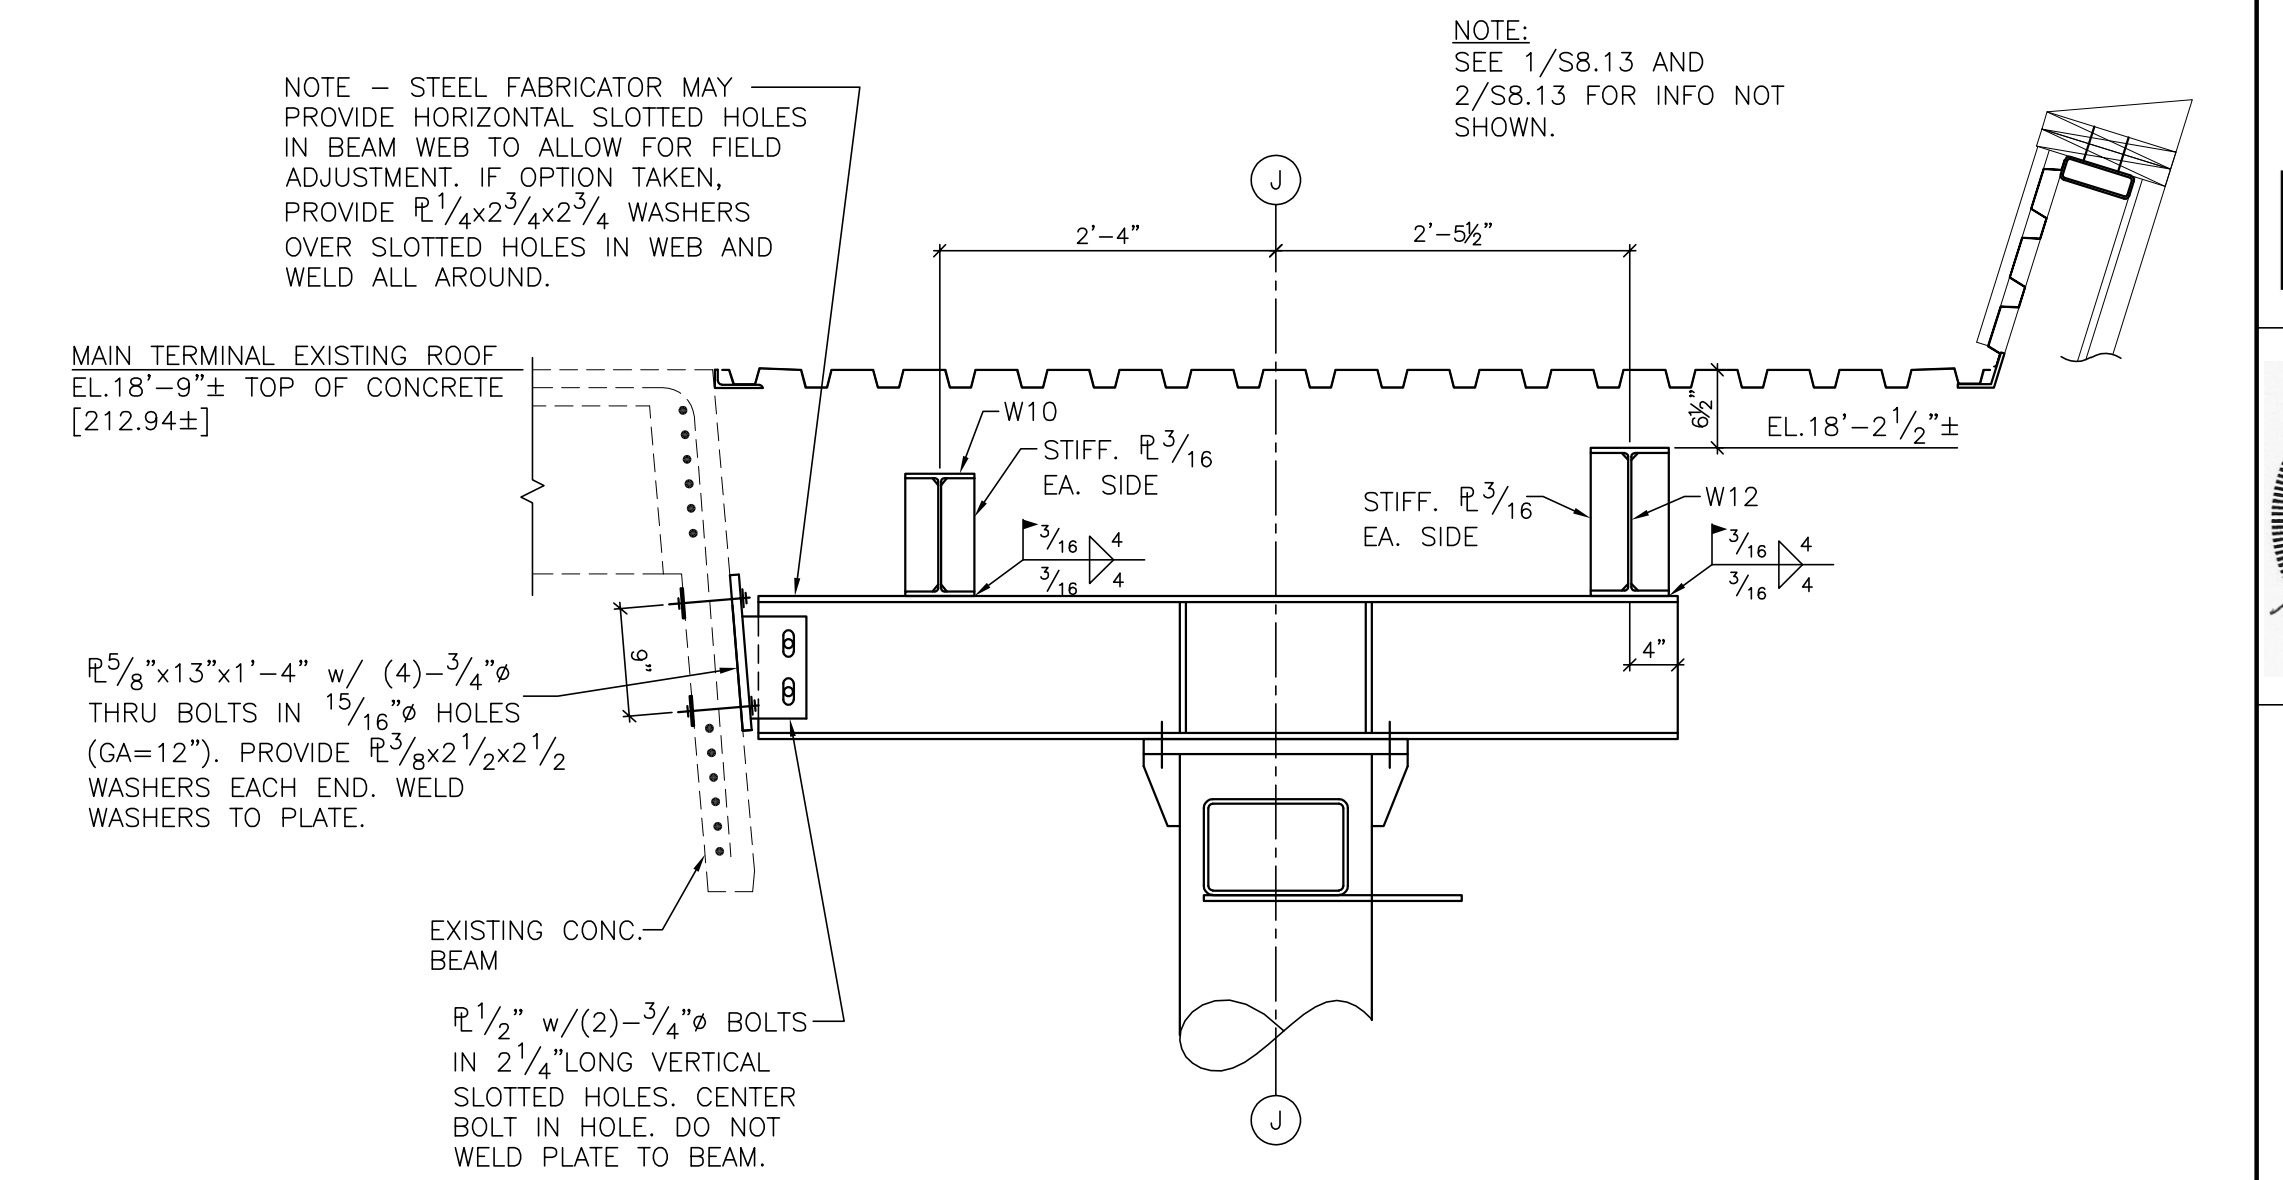


ROOF FRAMING SECTION - MAIN TERMINAL 5
3/4" = 1'-0" S8.13

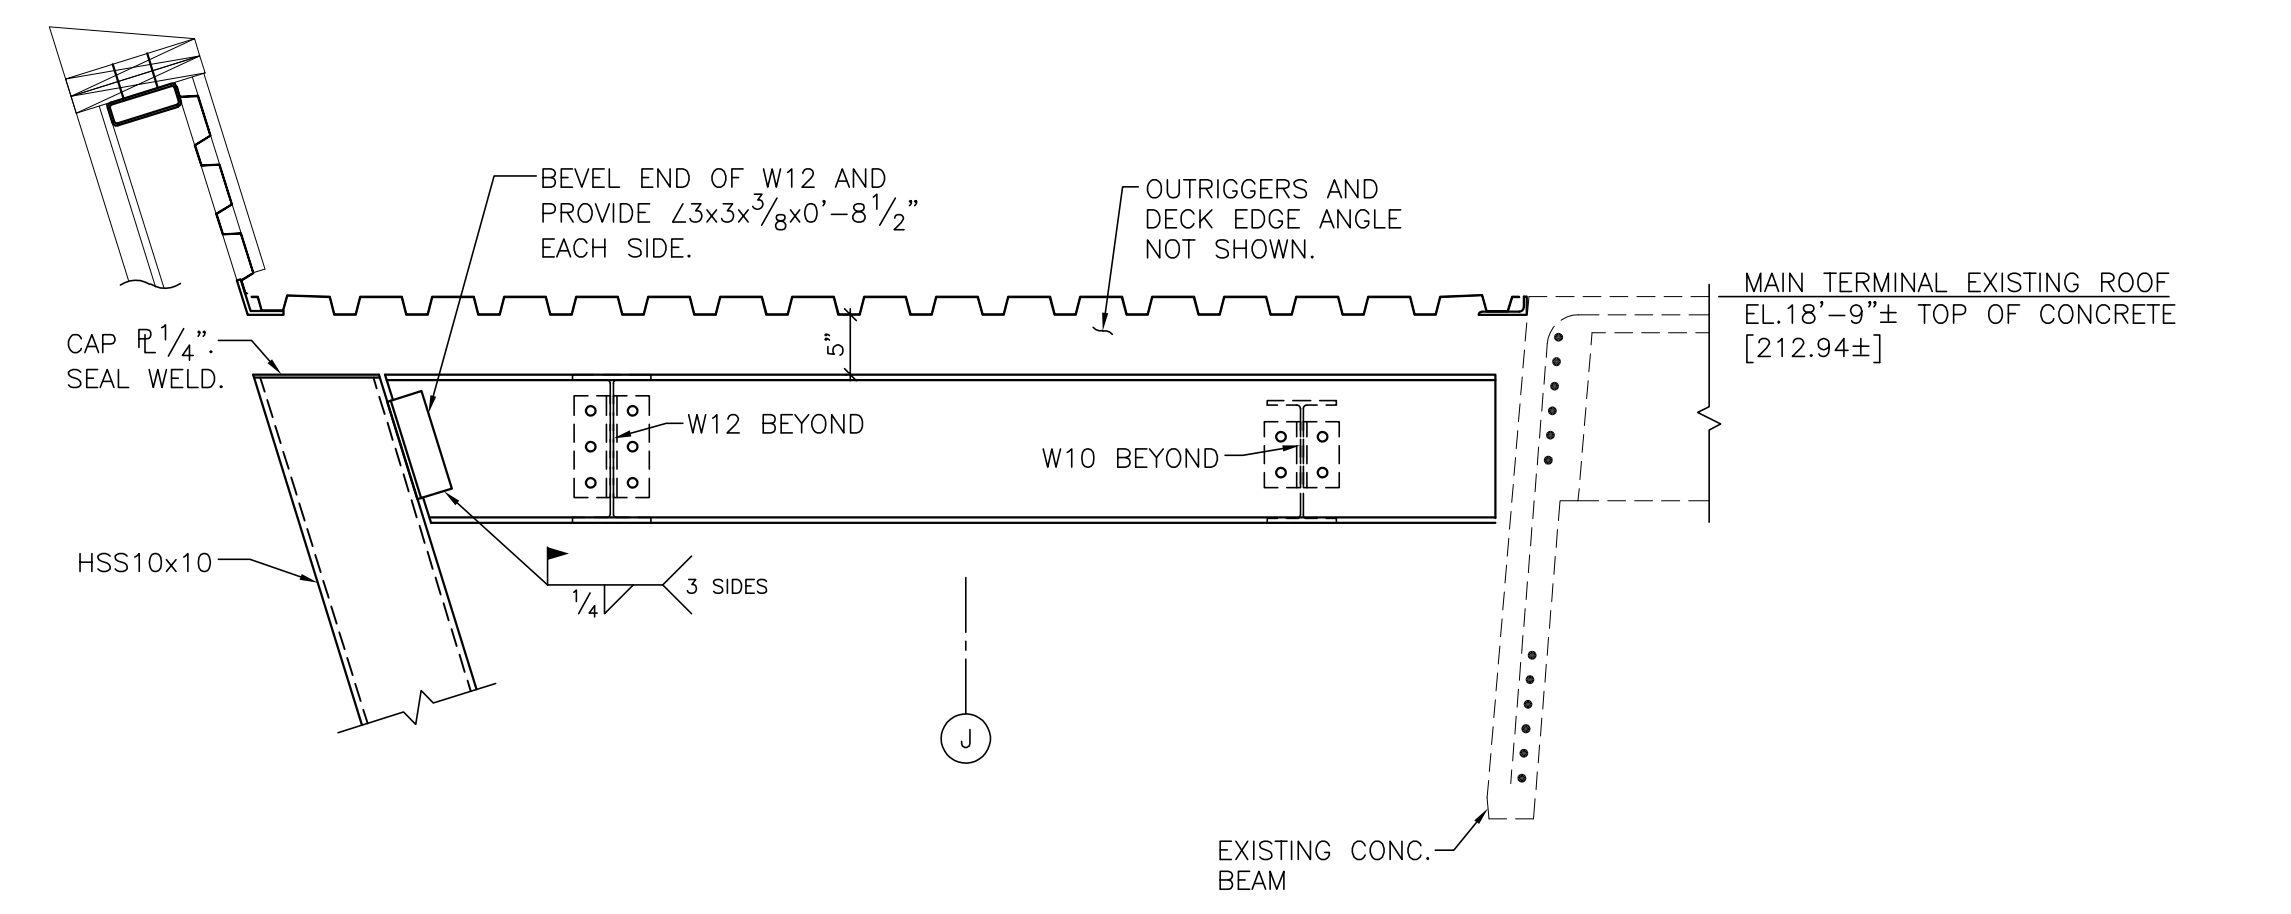


SECTION - MAIN TERMINAL 9
3/4" = 1'-0" S8.13

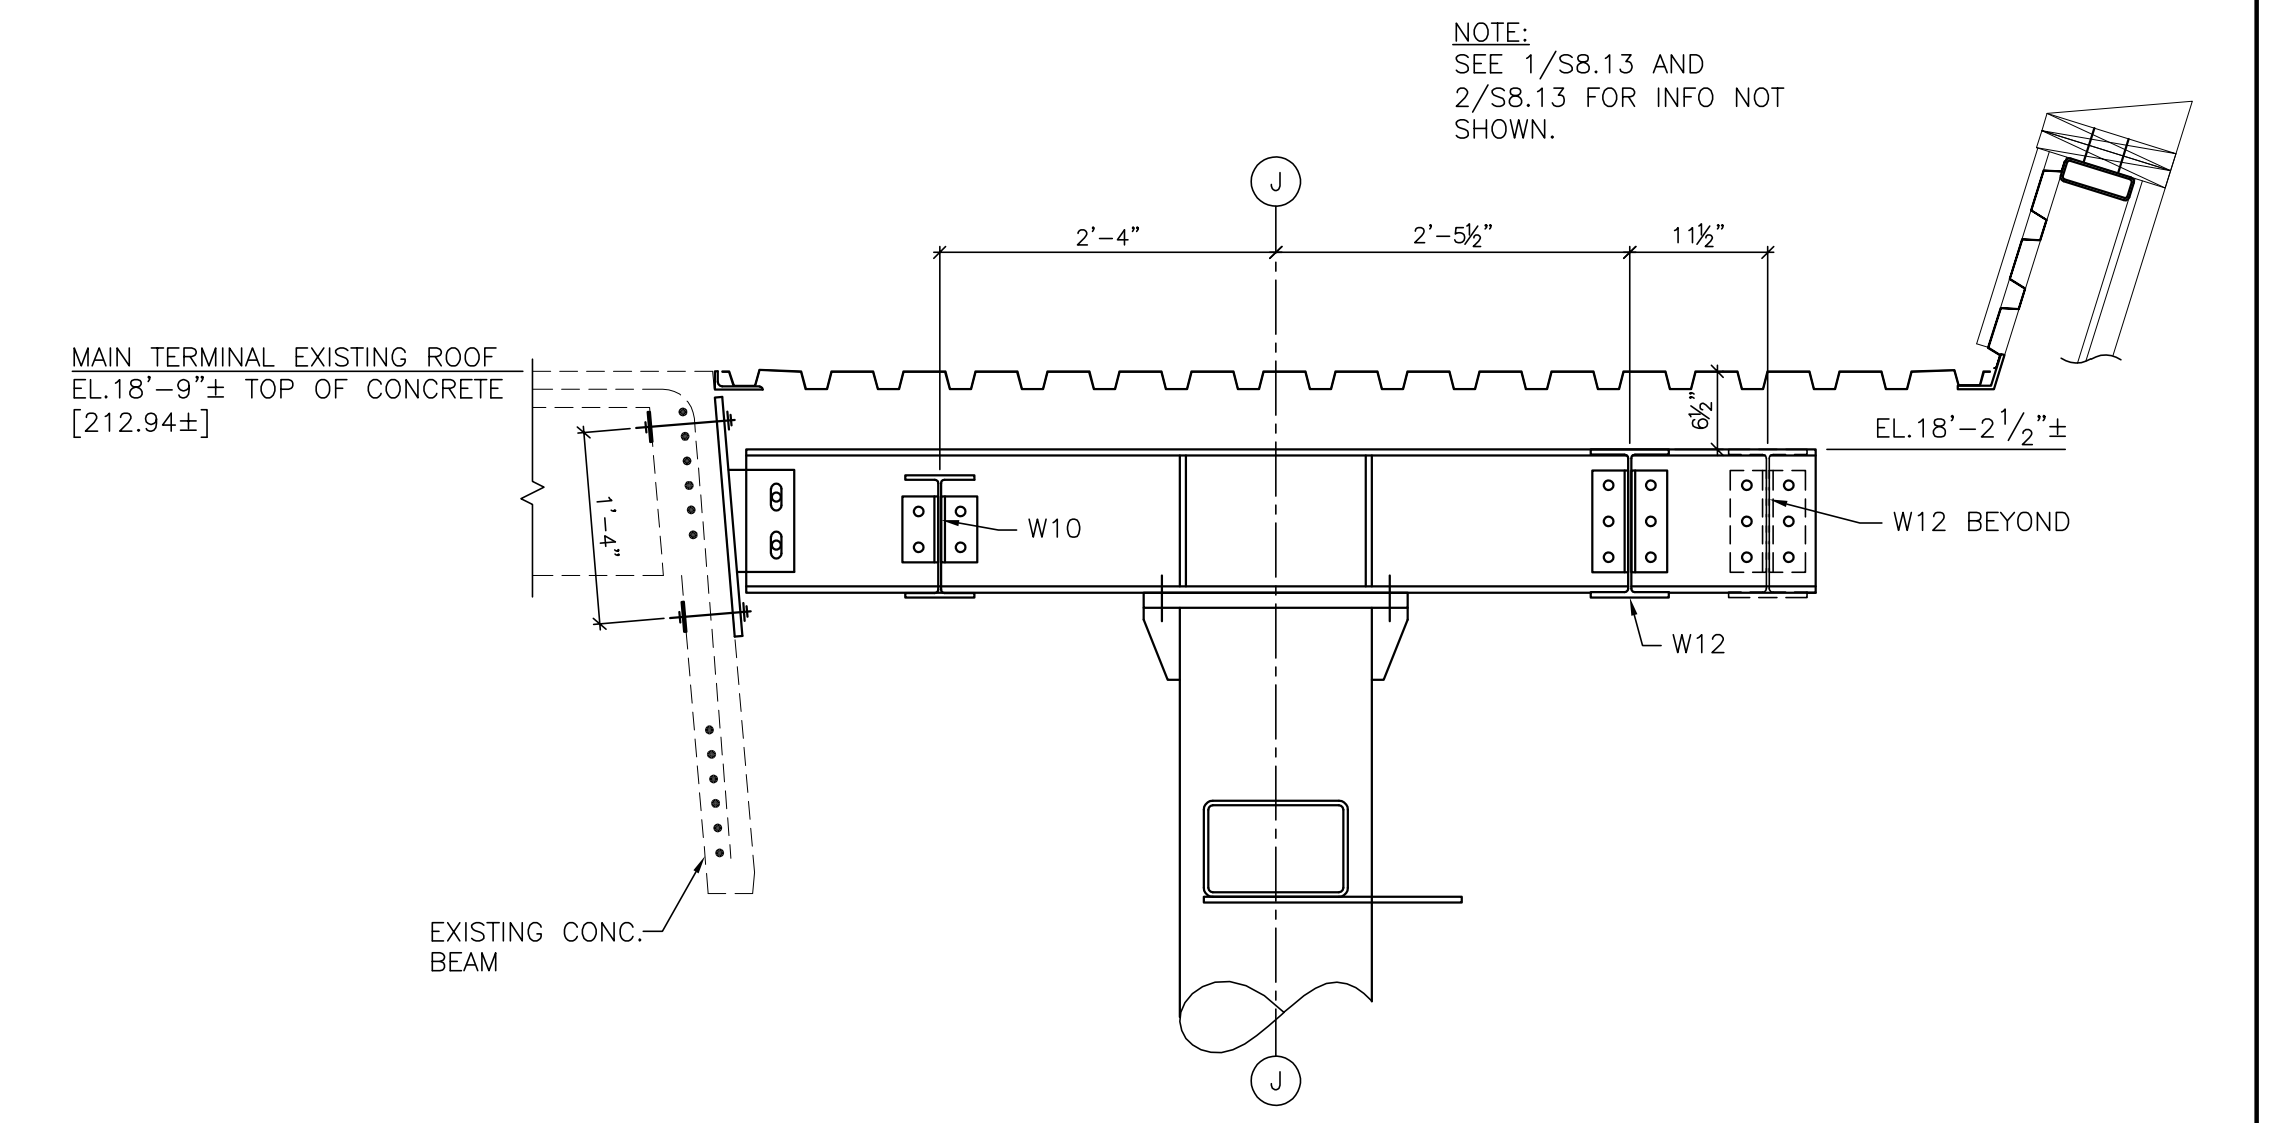


ROOF FRAMING SECTION - MAIN TERMINAL 6
3/4" = 1'-0" S8.13

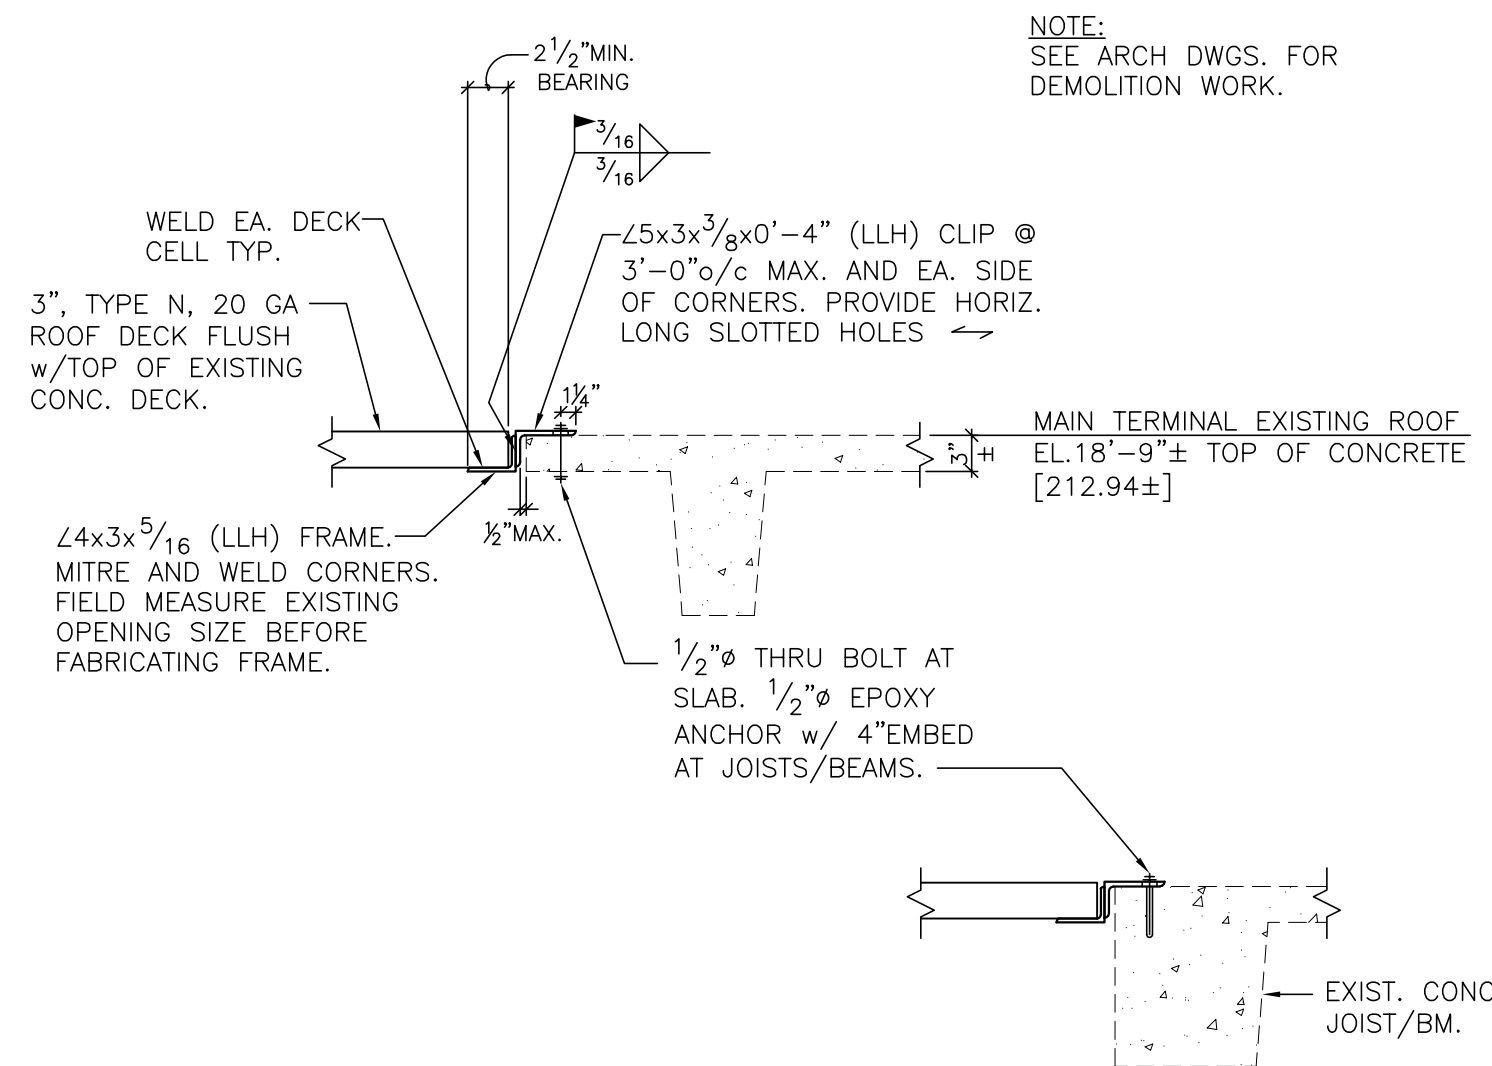


TYPICAL ROOF OPENING INFILL SECTION - MAIN TERMINAL 10
3/4" = 1'-0" S8.13

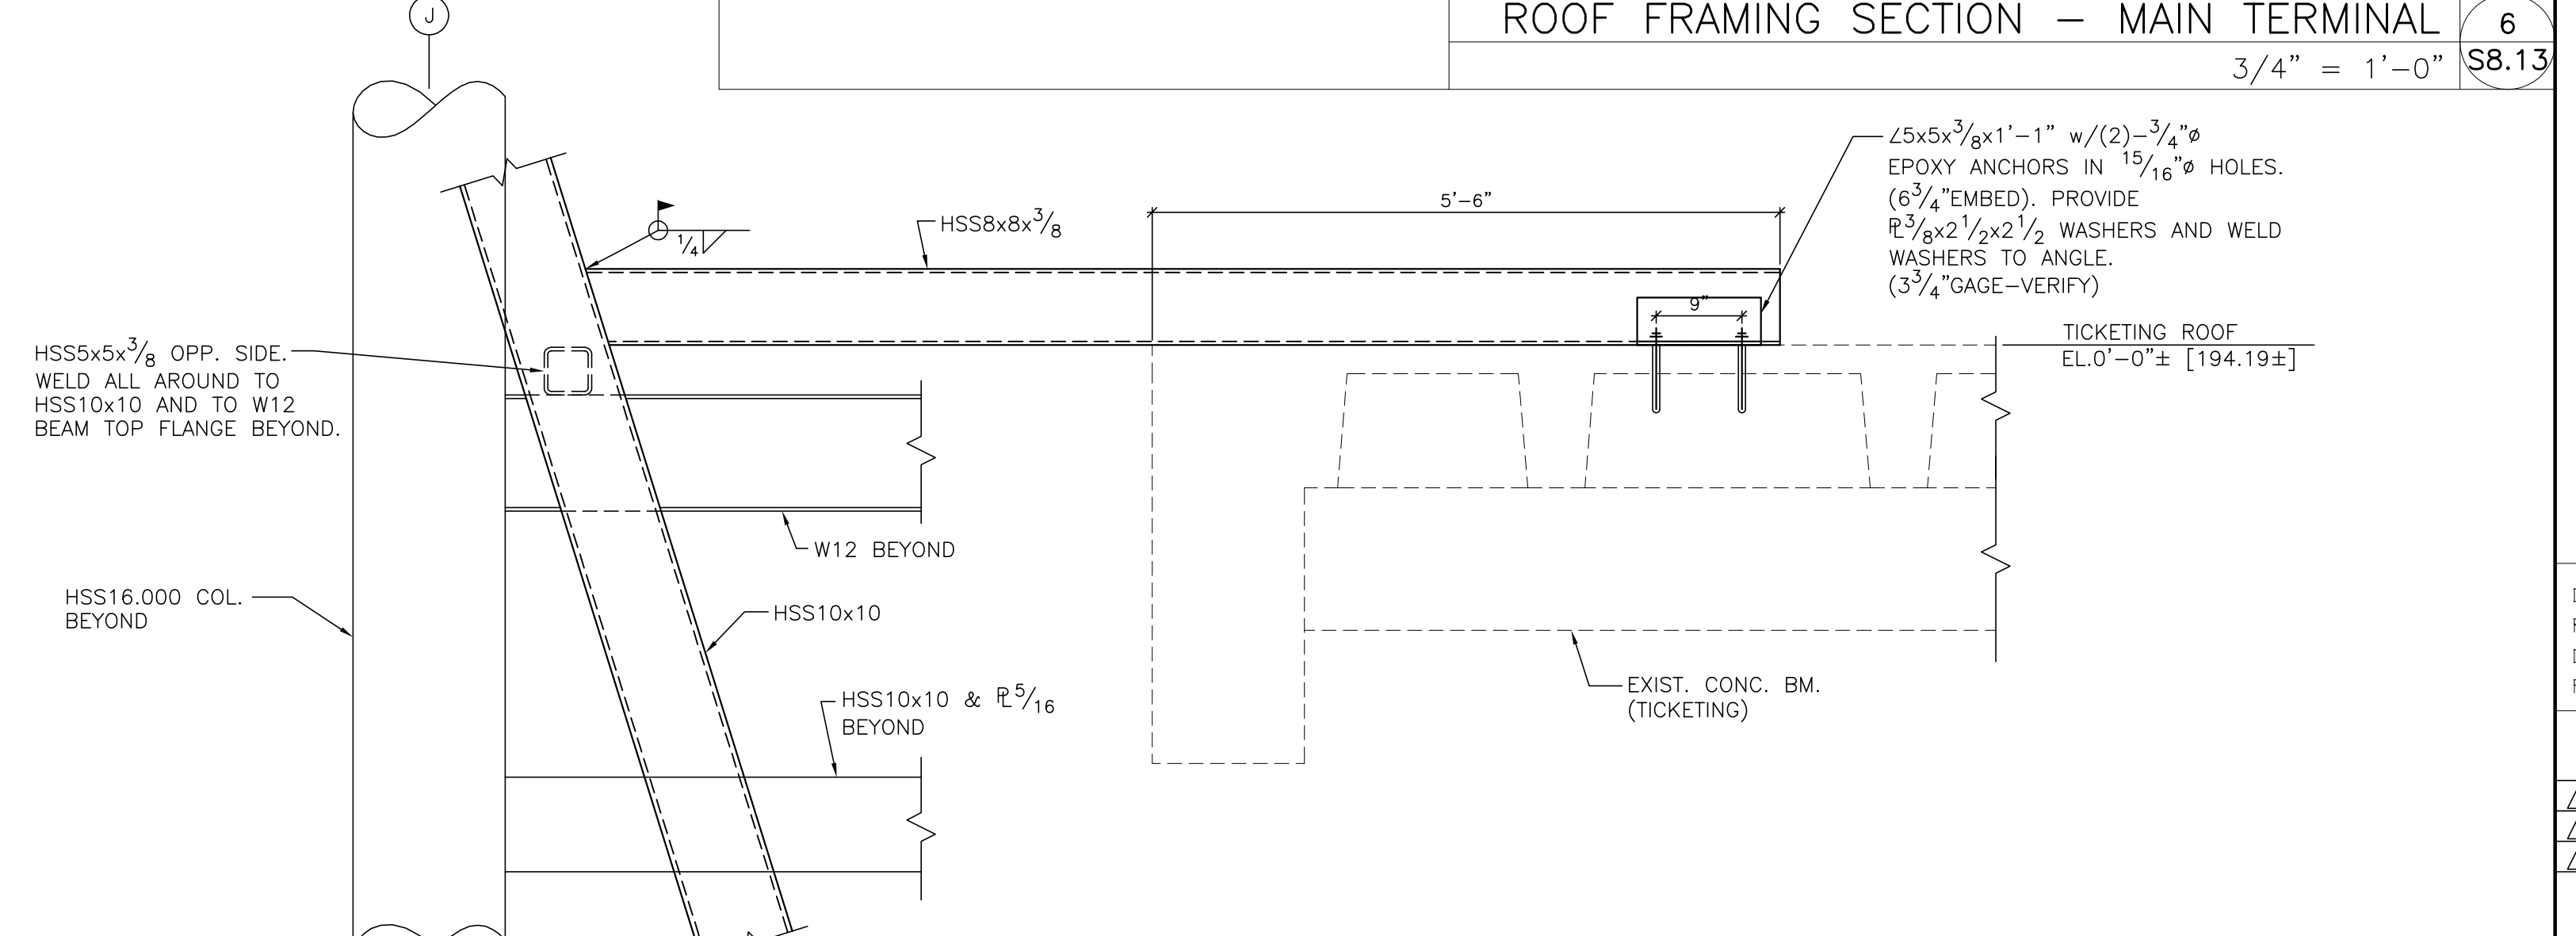


SECTION - MAIN TERMINAL 7
3/4" = 1'-0" S8.13

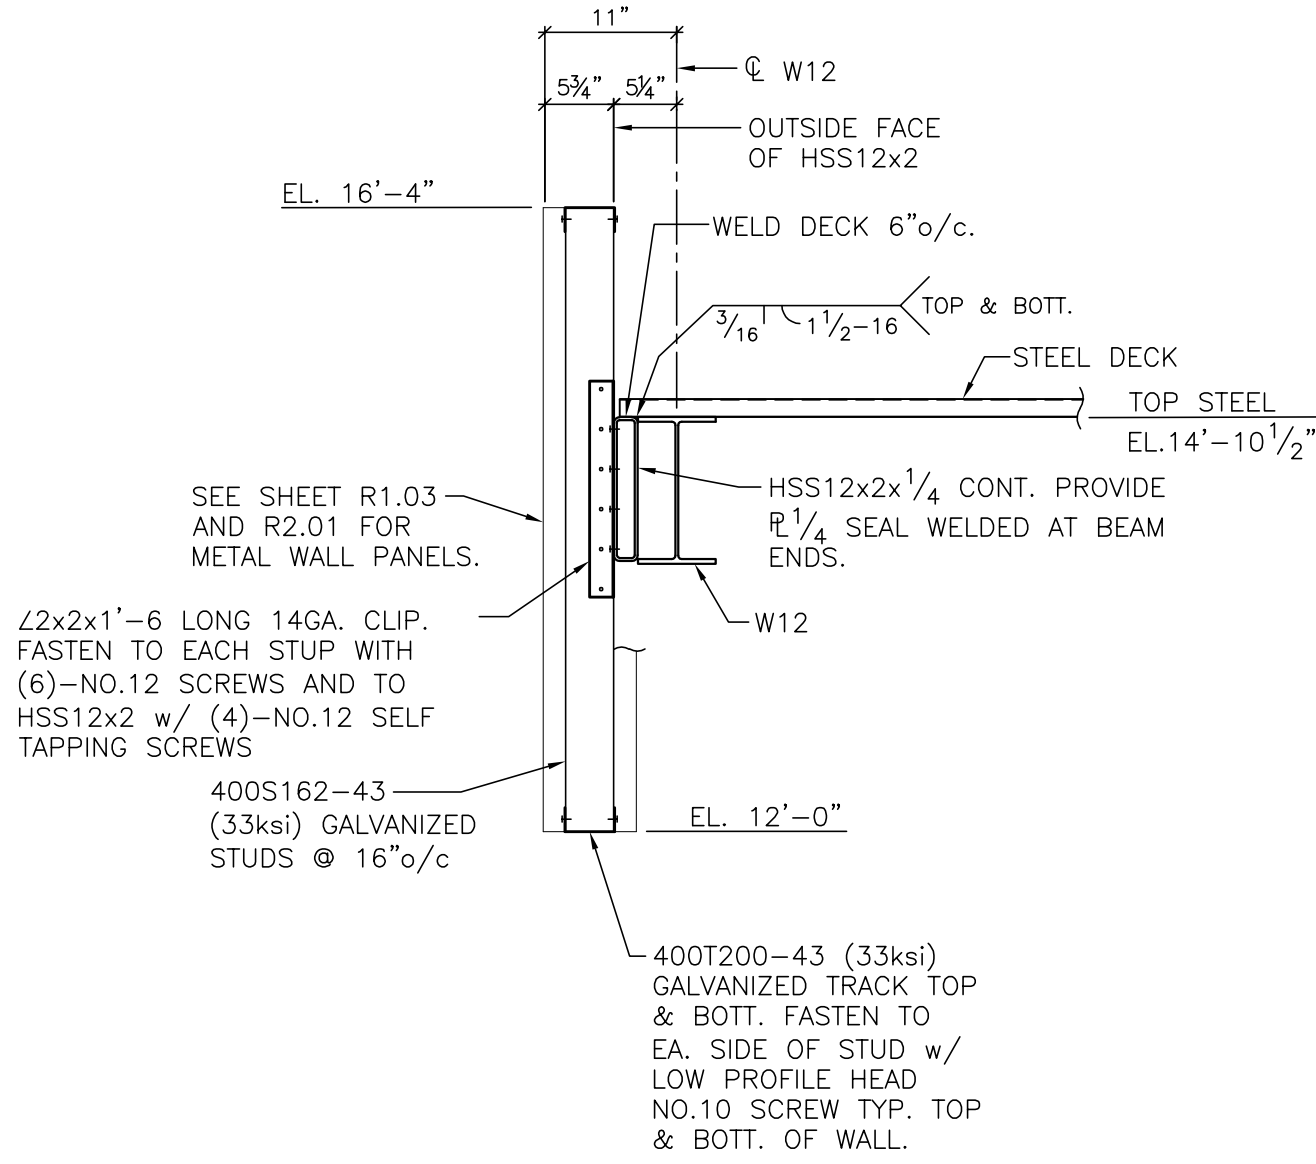


TUG CANOPY 1
3/4" = 1'-0" \$9.00

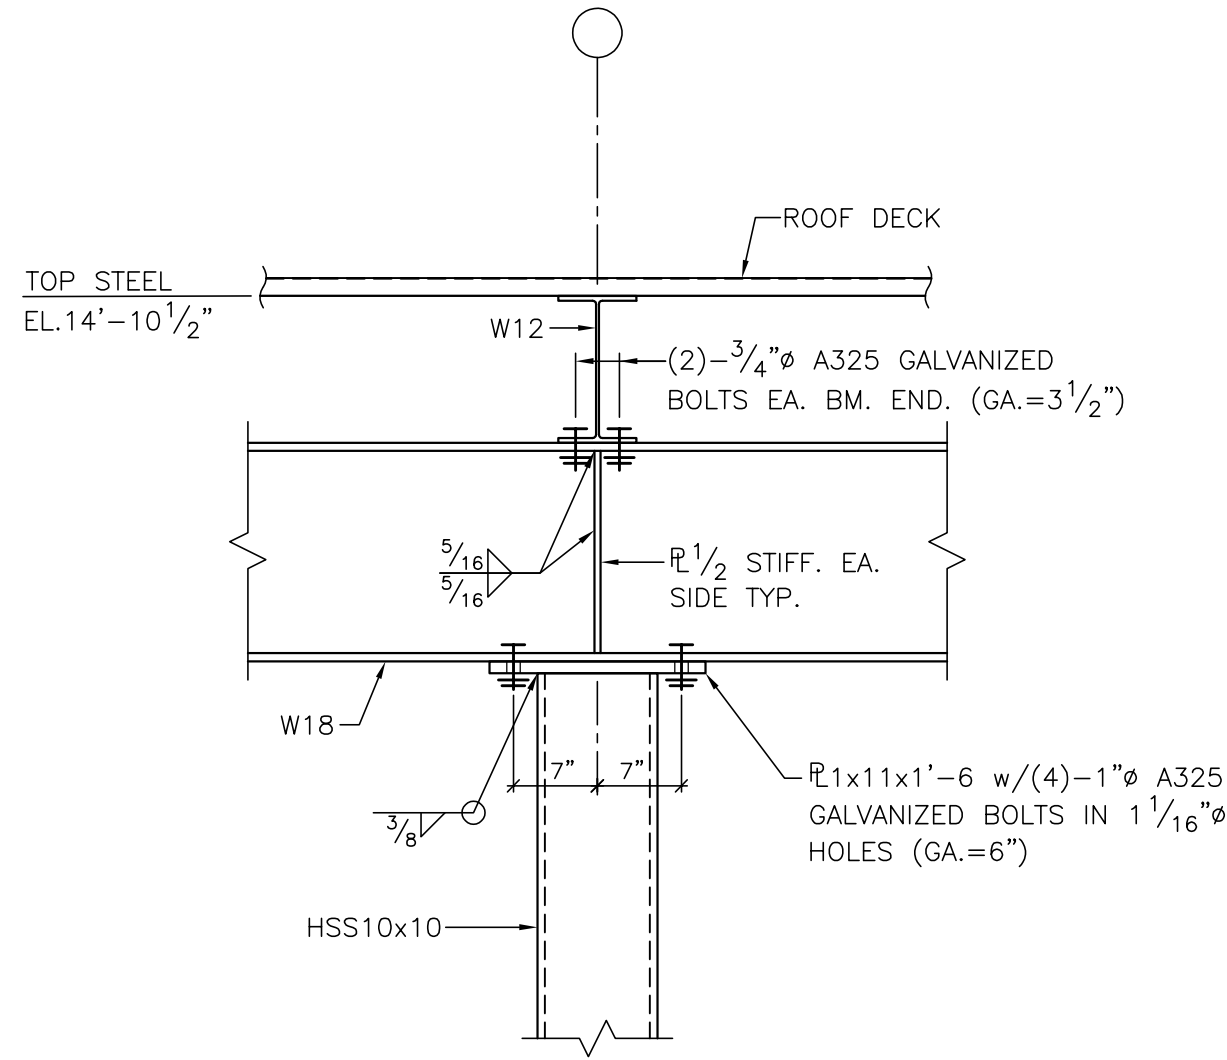


TUG CANOPY 2
3/4" = 1'-0" \$9.00

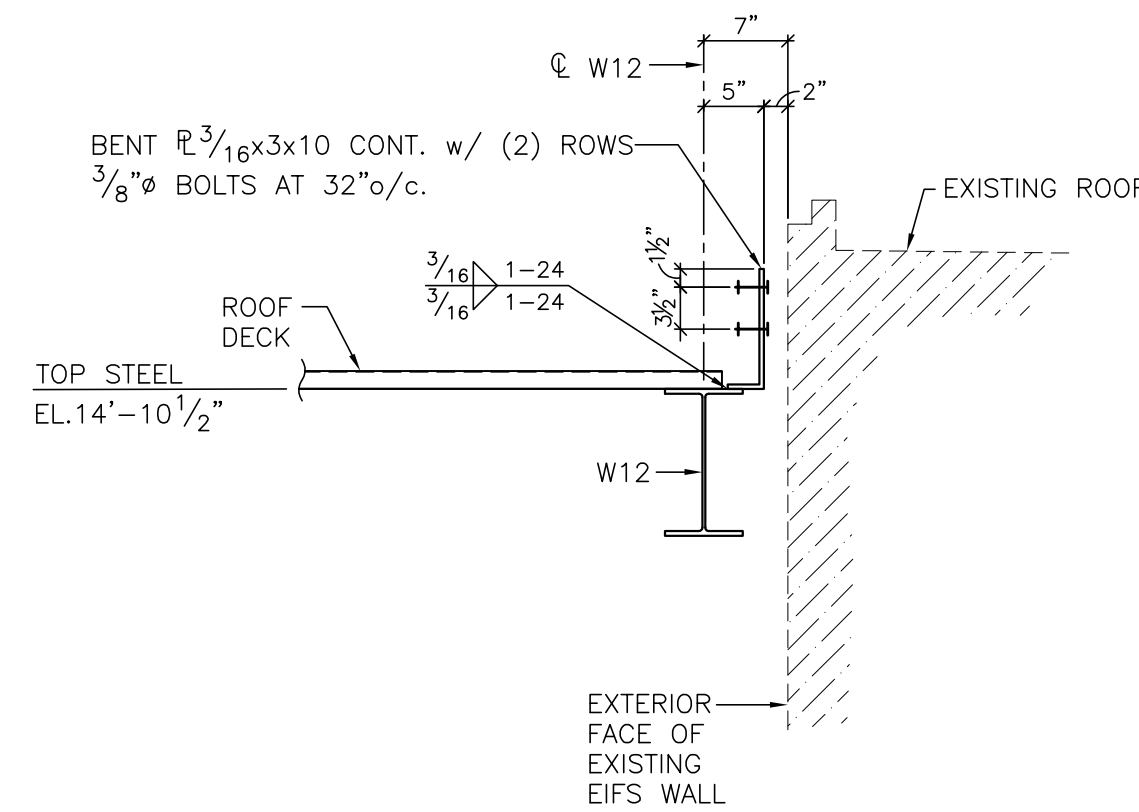


TUG CANOPY AT EXISTING BUILDING 3
3/4" = 1'-0" \$9.00

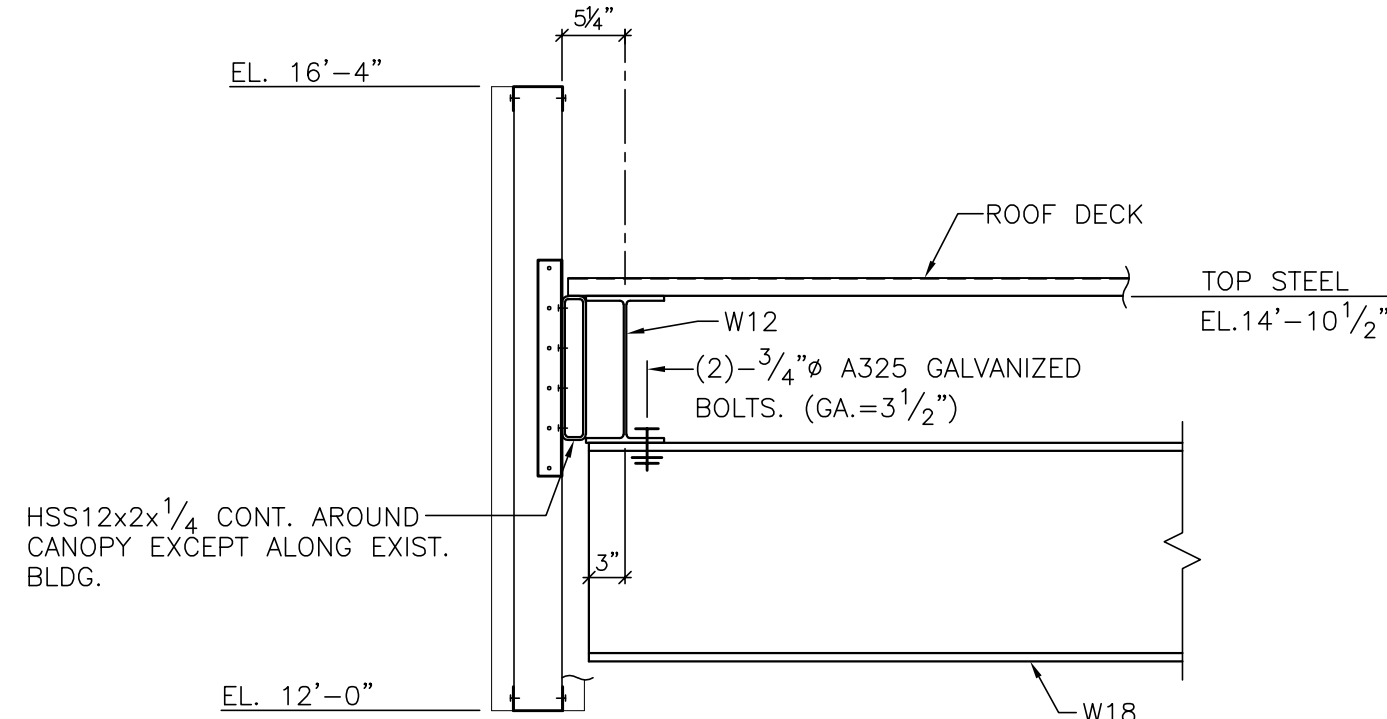


TUG CANOPY 4
3/4" = 1'-0" \$9.00

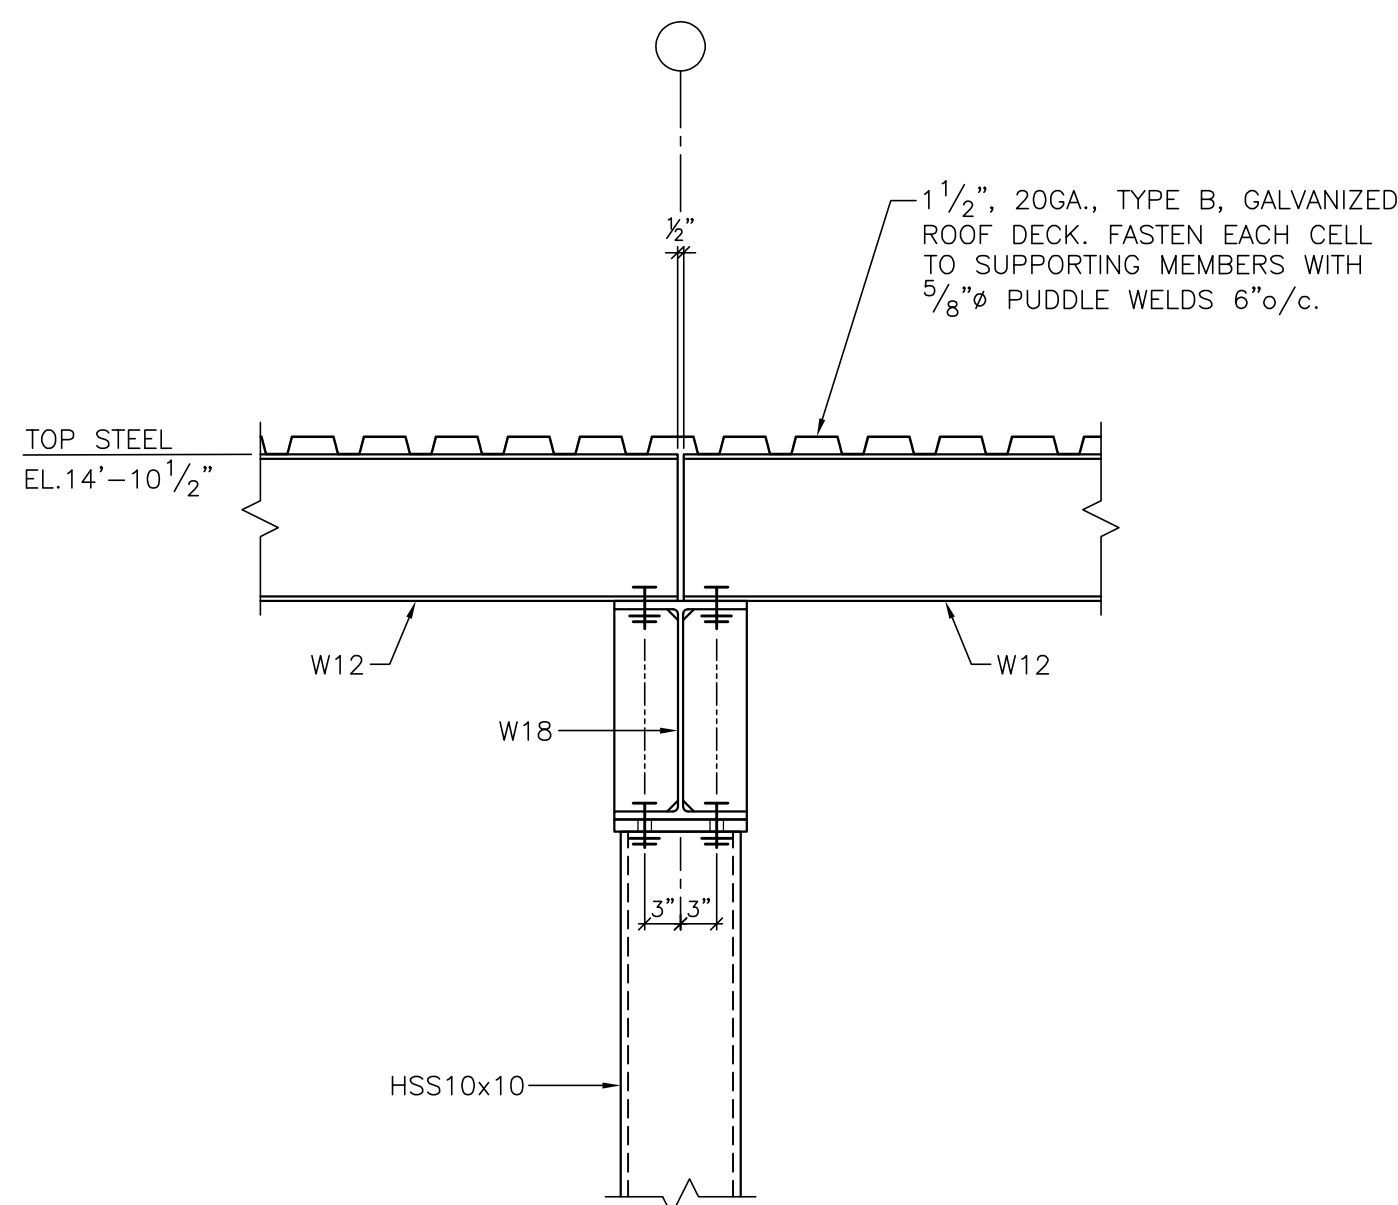


TUG CANOPY 5
3/4" = 1'-0" \$9.00

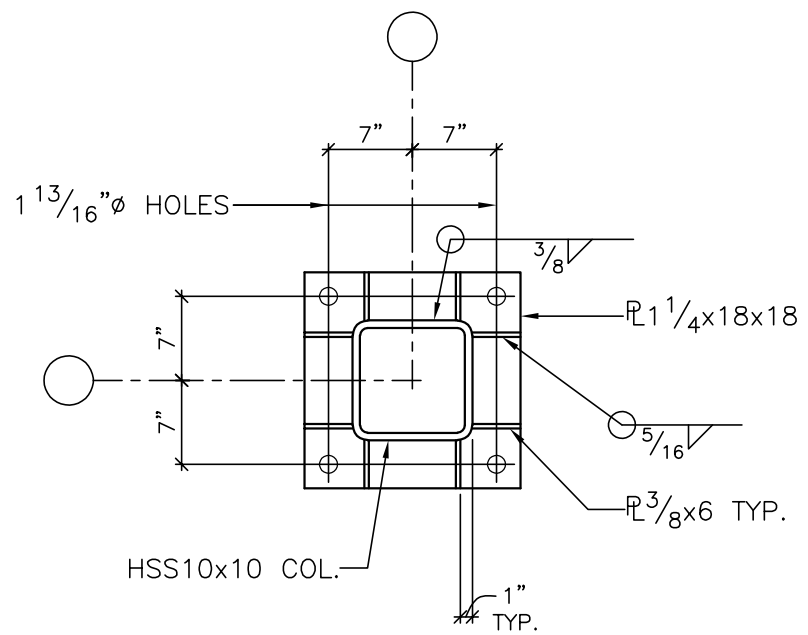


TUG CANOPY - BASE PLATE PLAN 6
3/4" = 1'-0" \$9.00

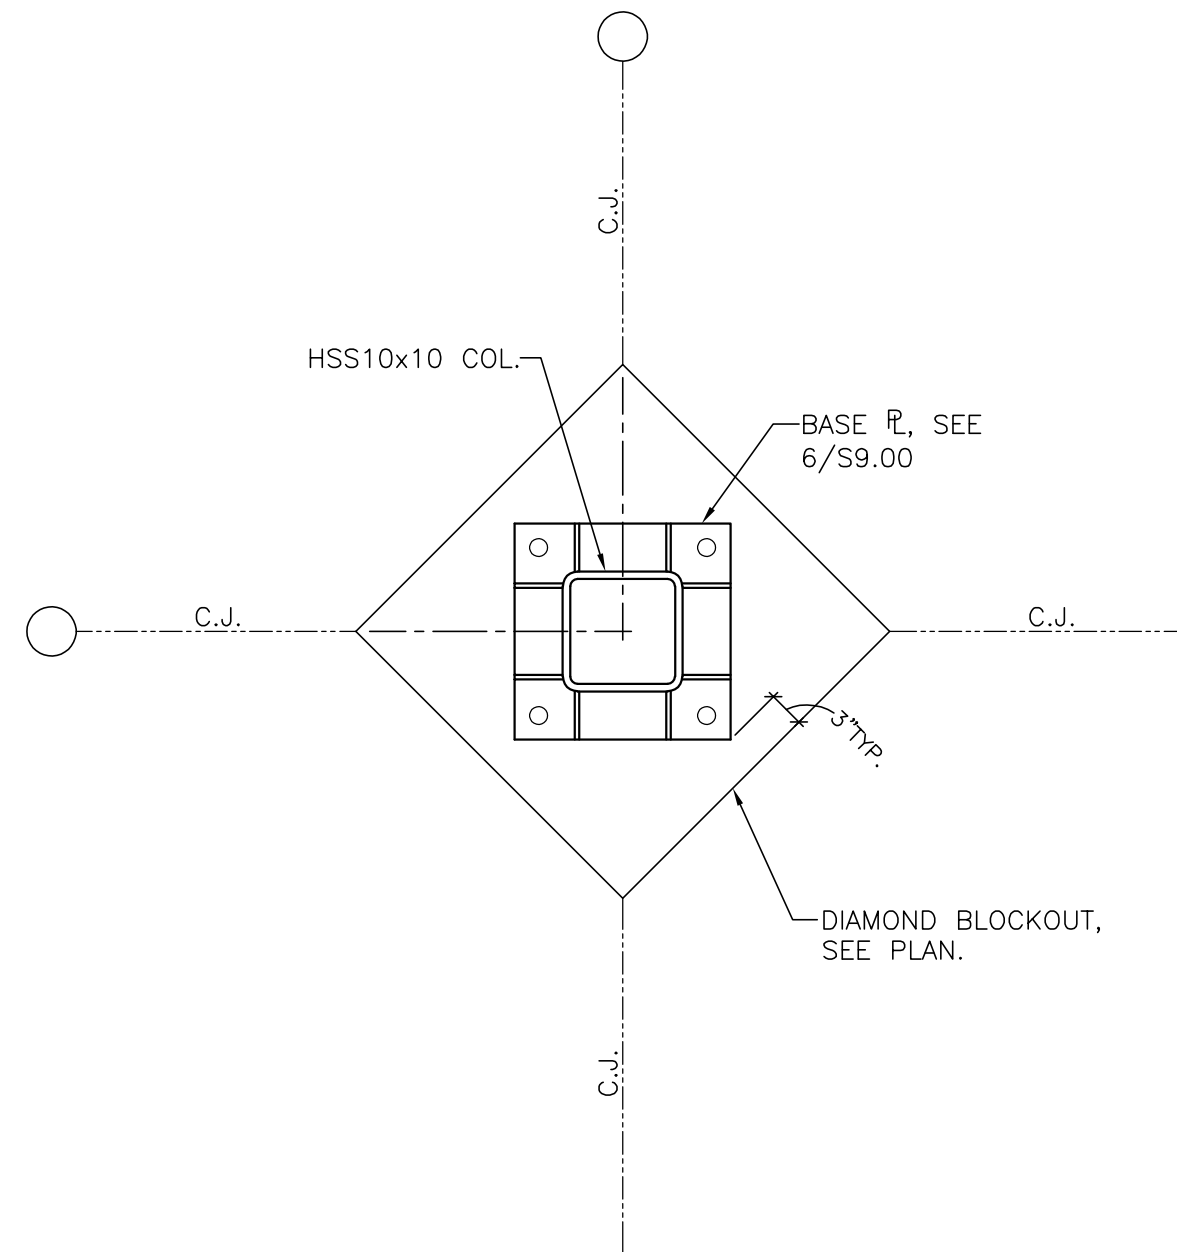

TUG CANOPY - ENLARGED DIAMOND BLOCKOUT AND C.J. PLAN 6A
3/4" = 1'-0" \$9.00

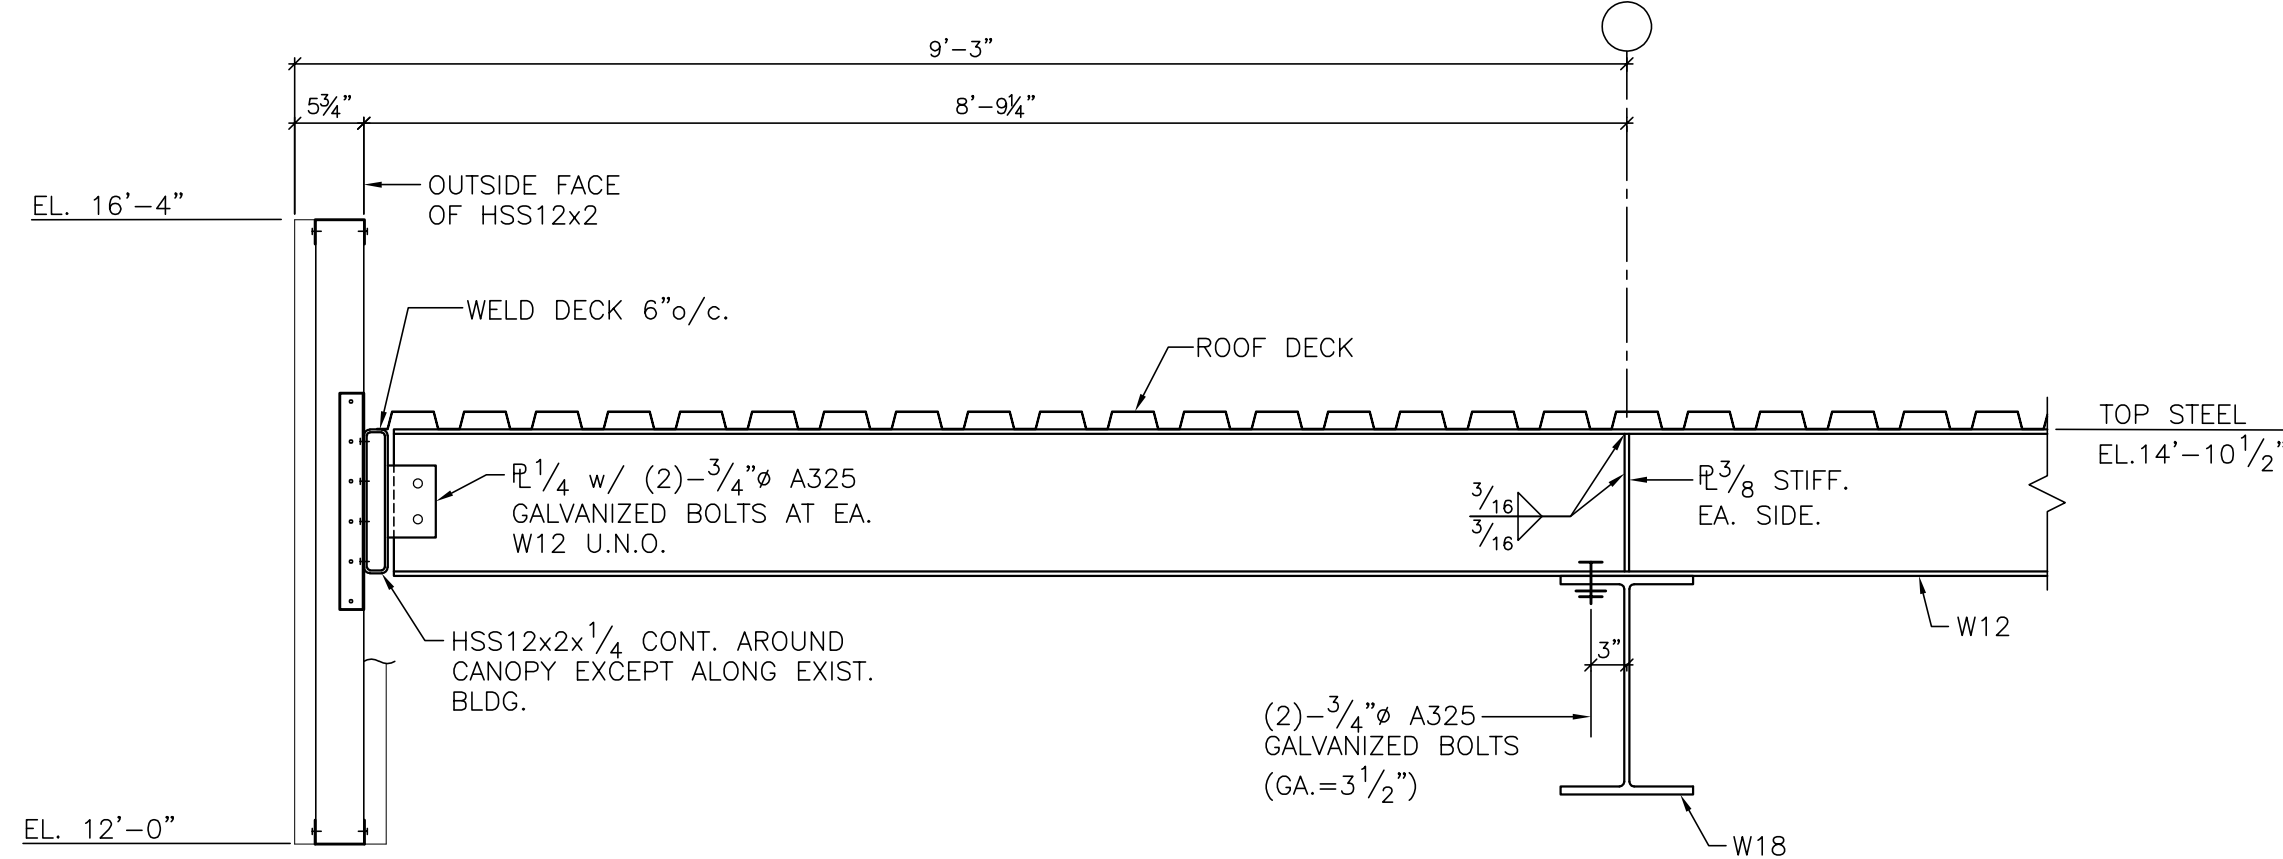


TUG CANOPY 7
3/4" = 1'-0" \$9.00

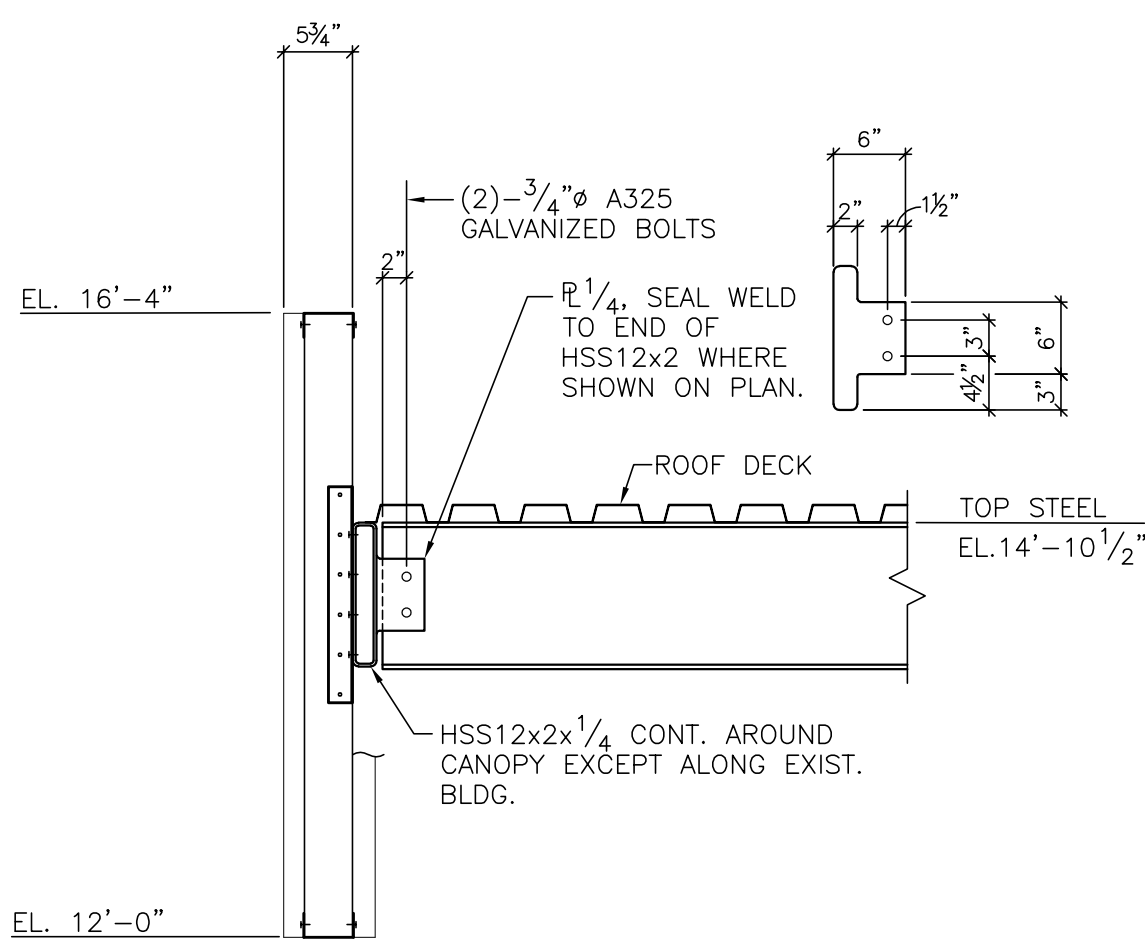


NOTE:
SEE 1/S9.00 FOR
INFO. NOT SHOWN.


TUG CANOPY 8
3/4" = 1'-0" \$9.00

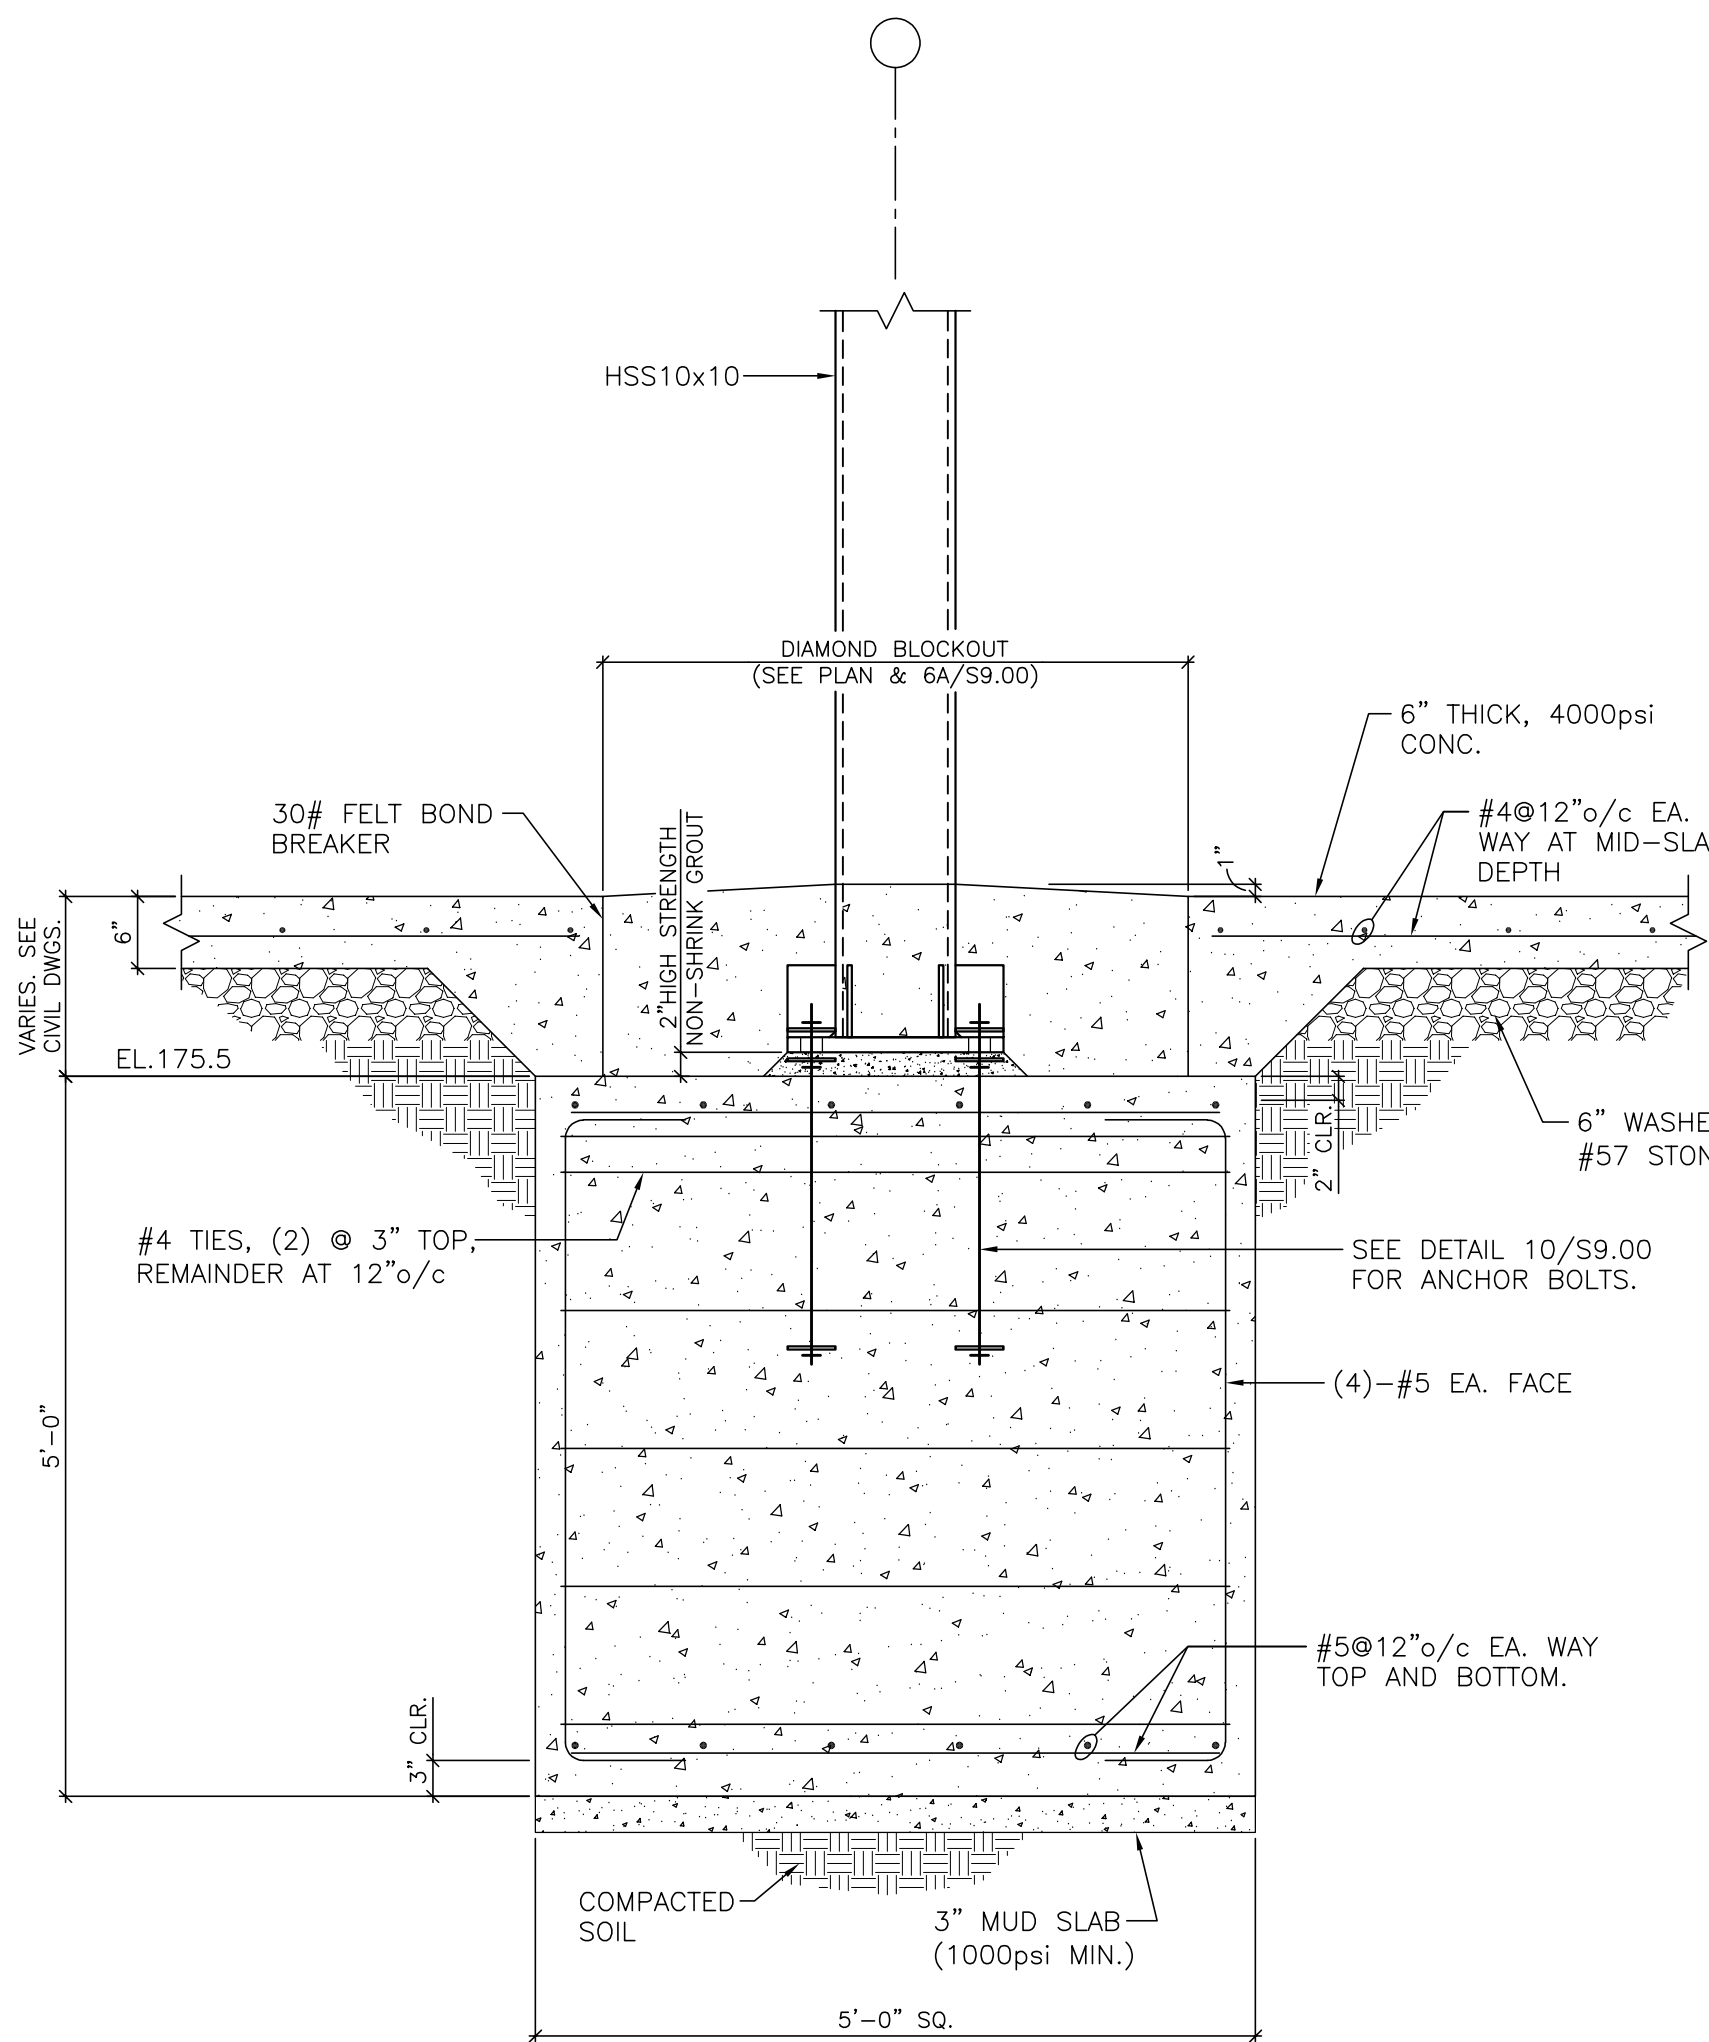

TUG CANOPY 9
3/4" = 1'-0" \$9.00

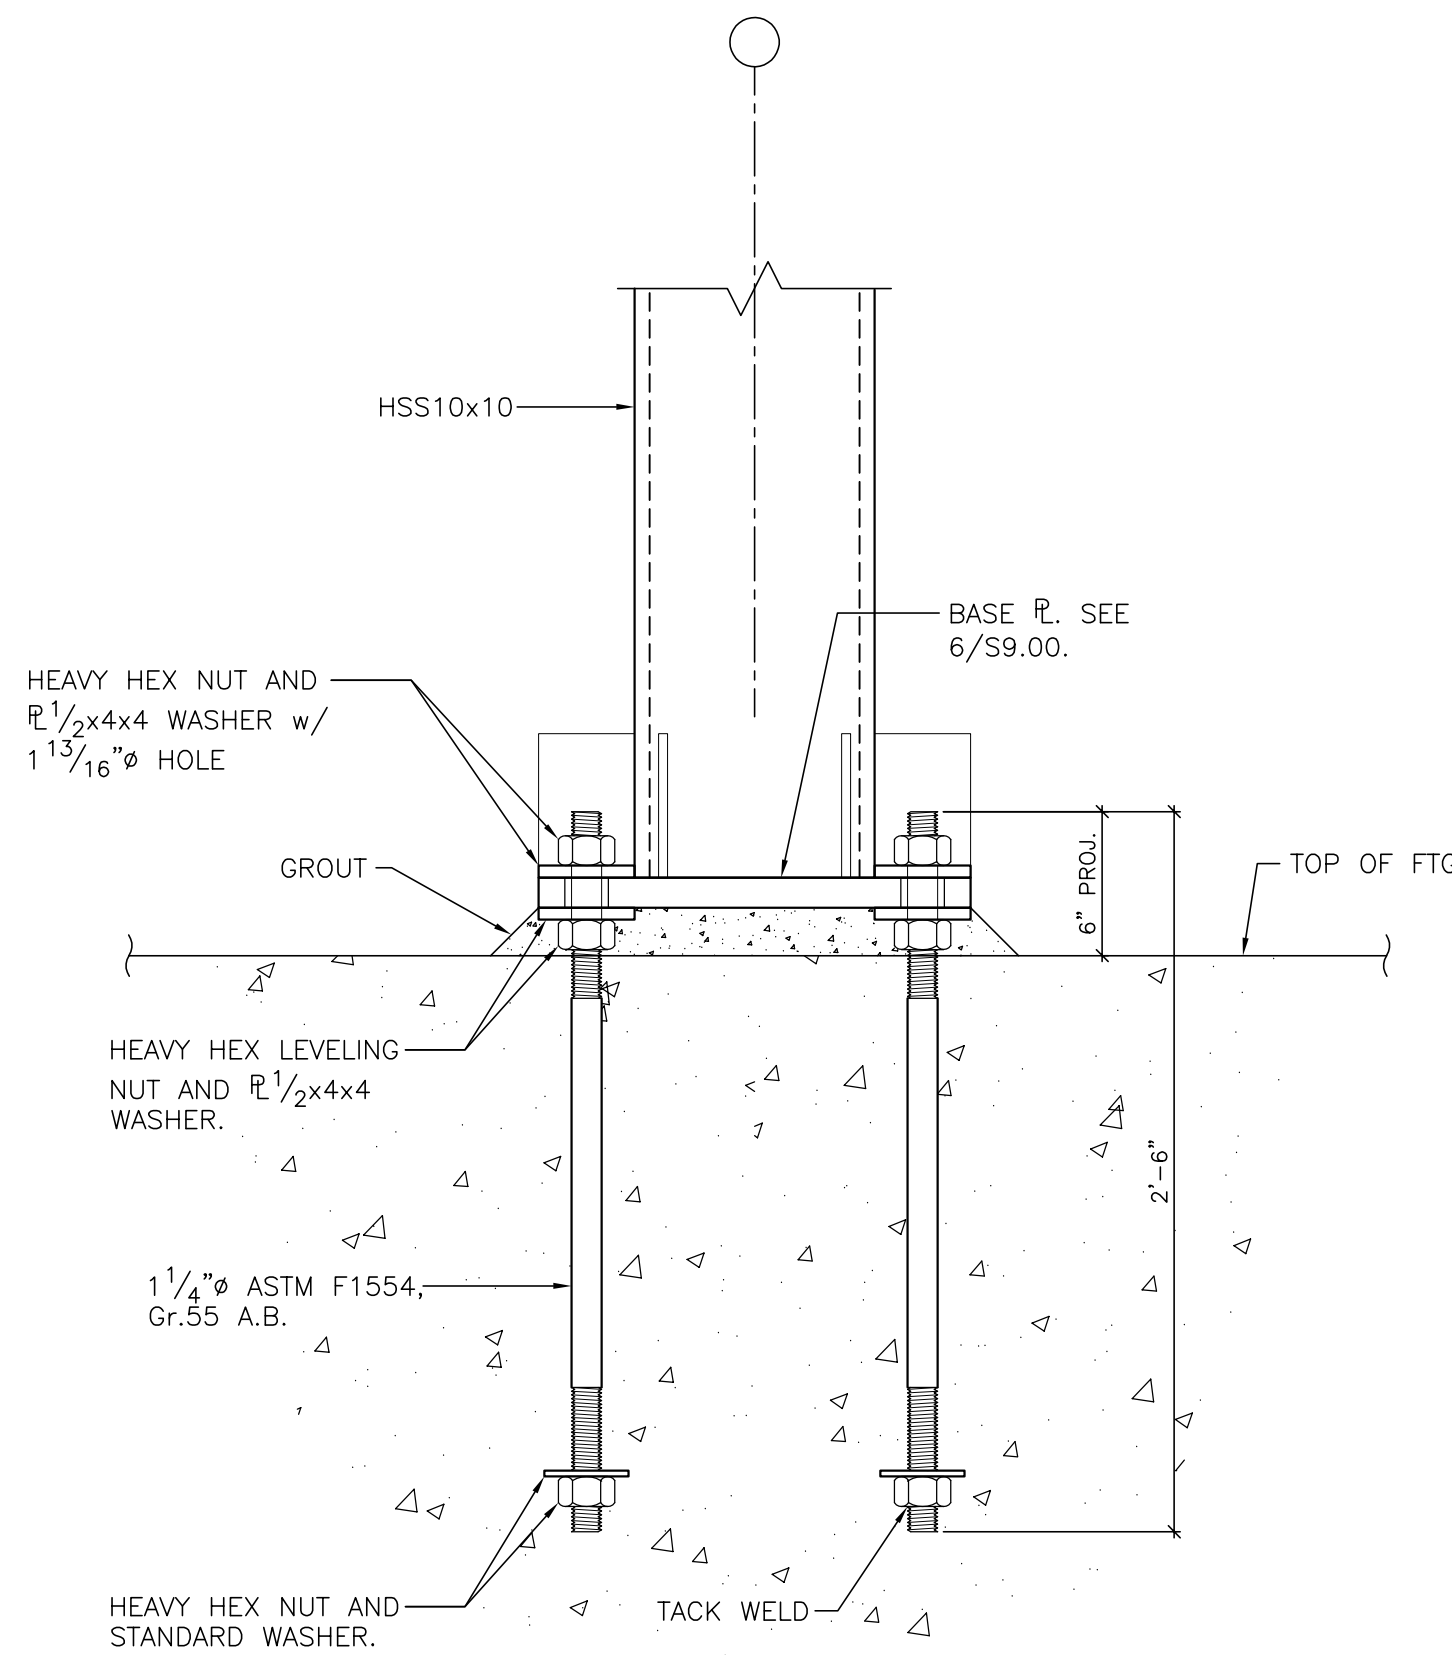

TYP. TUG CANOPY ANCHOR BOLT DETAIL 10
1 1/2" = 1'-0" \$9.00

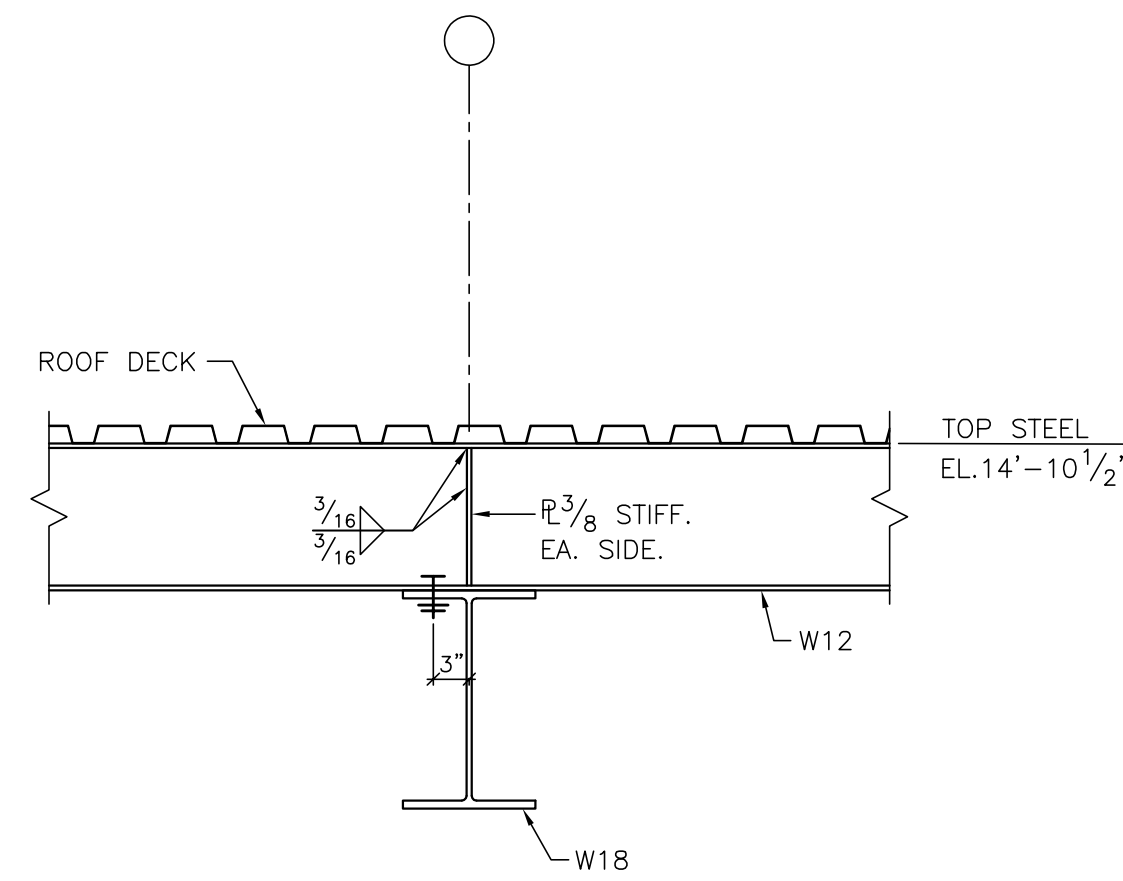

SECTION 11
3/4" = 1'-0" \$9.00